Yellow Medicine

NESOTA

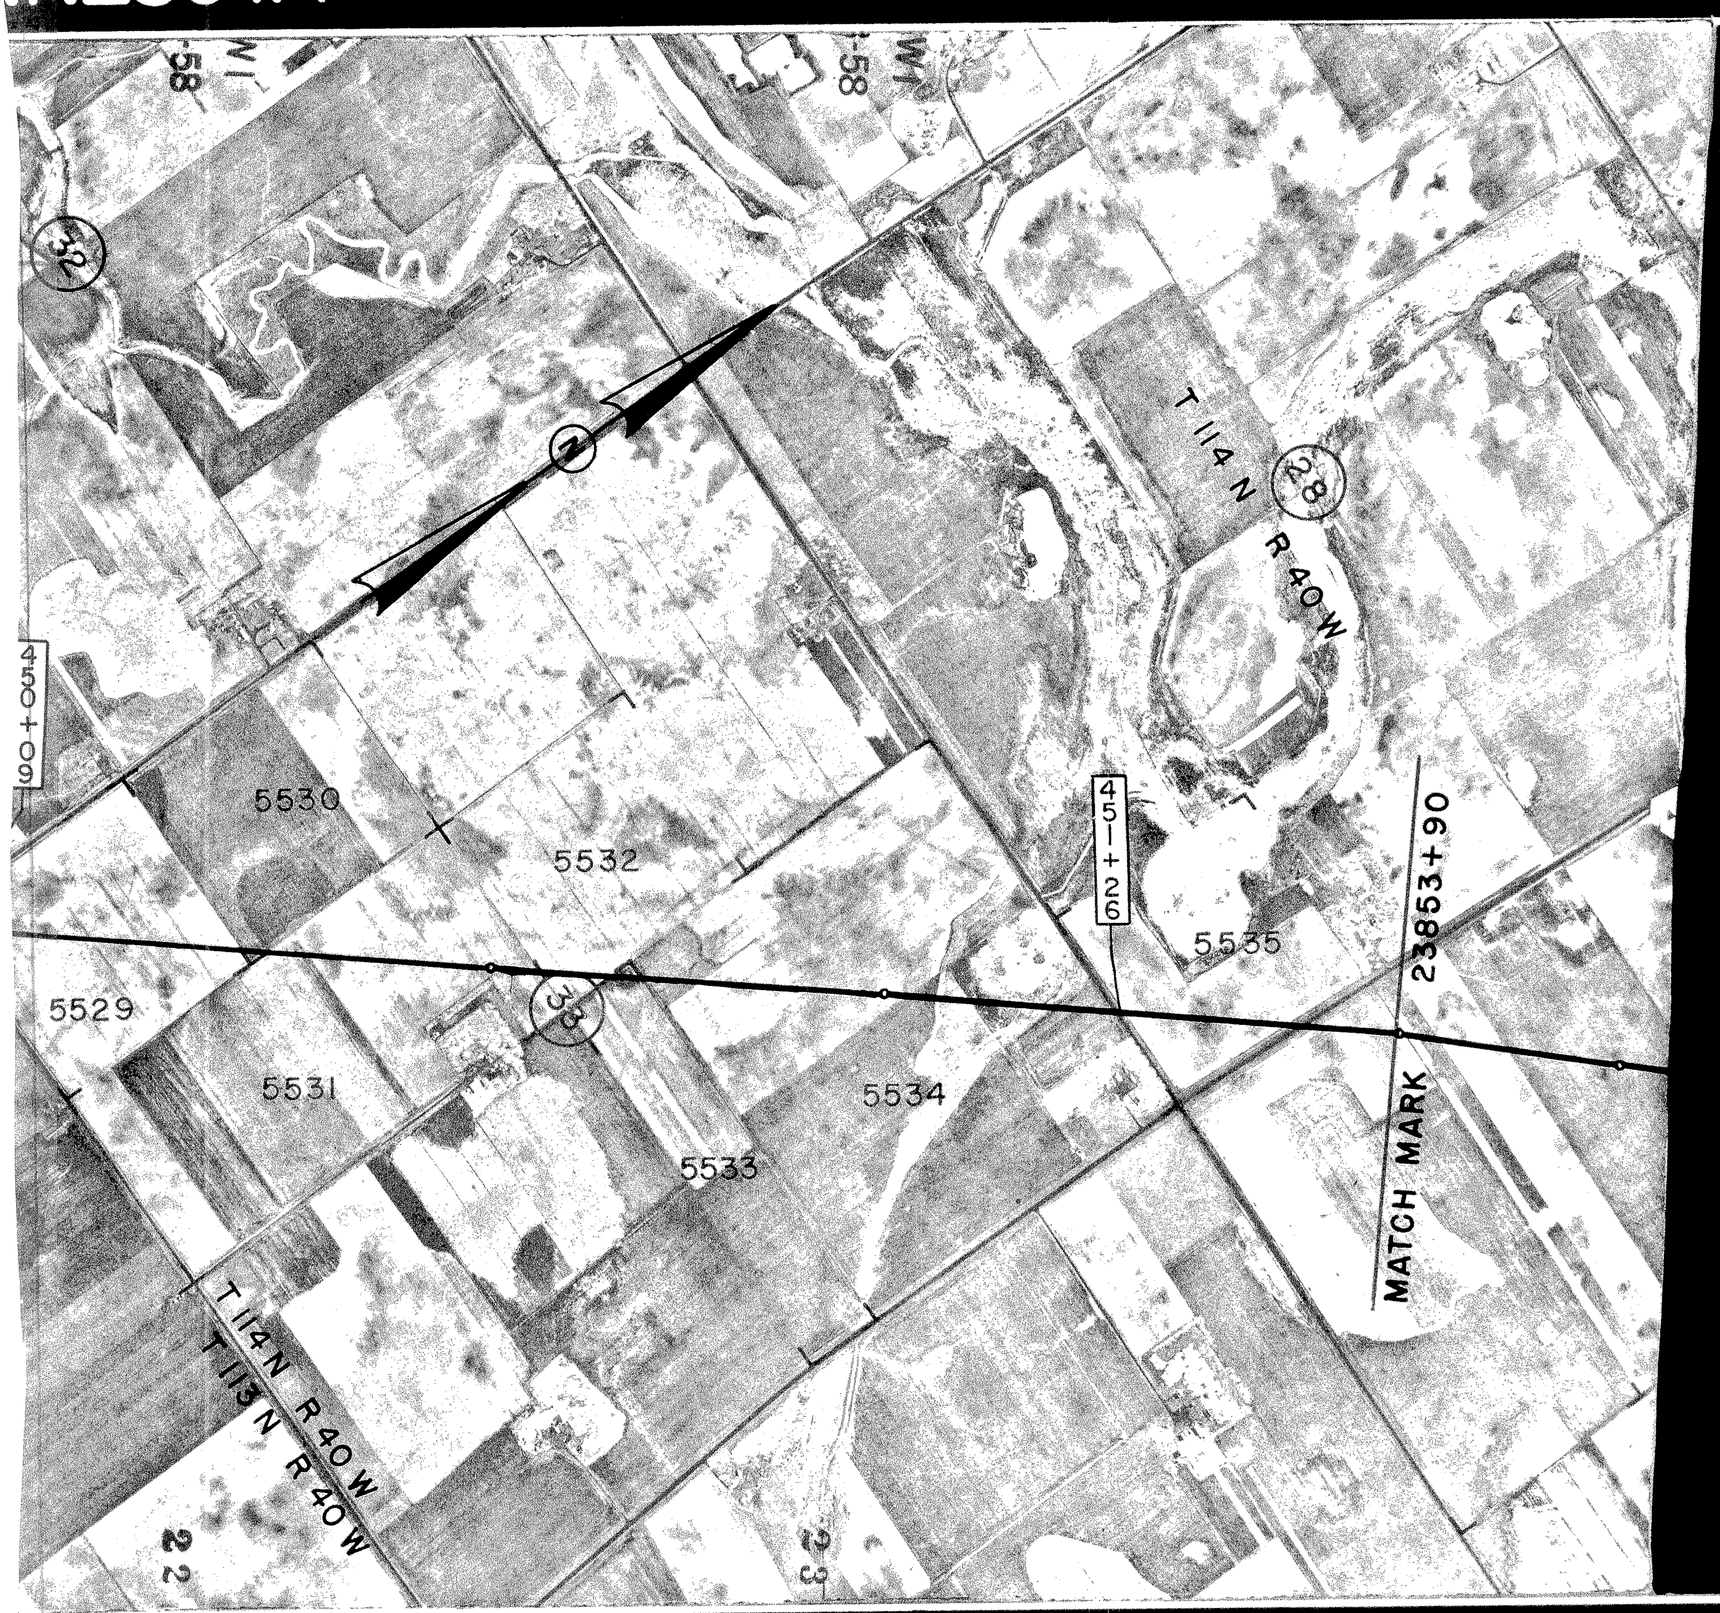

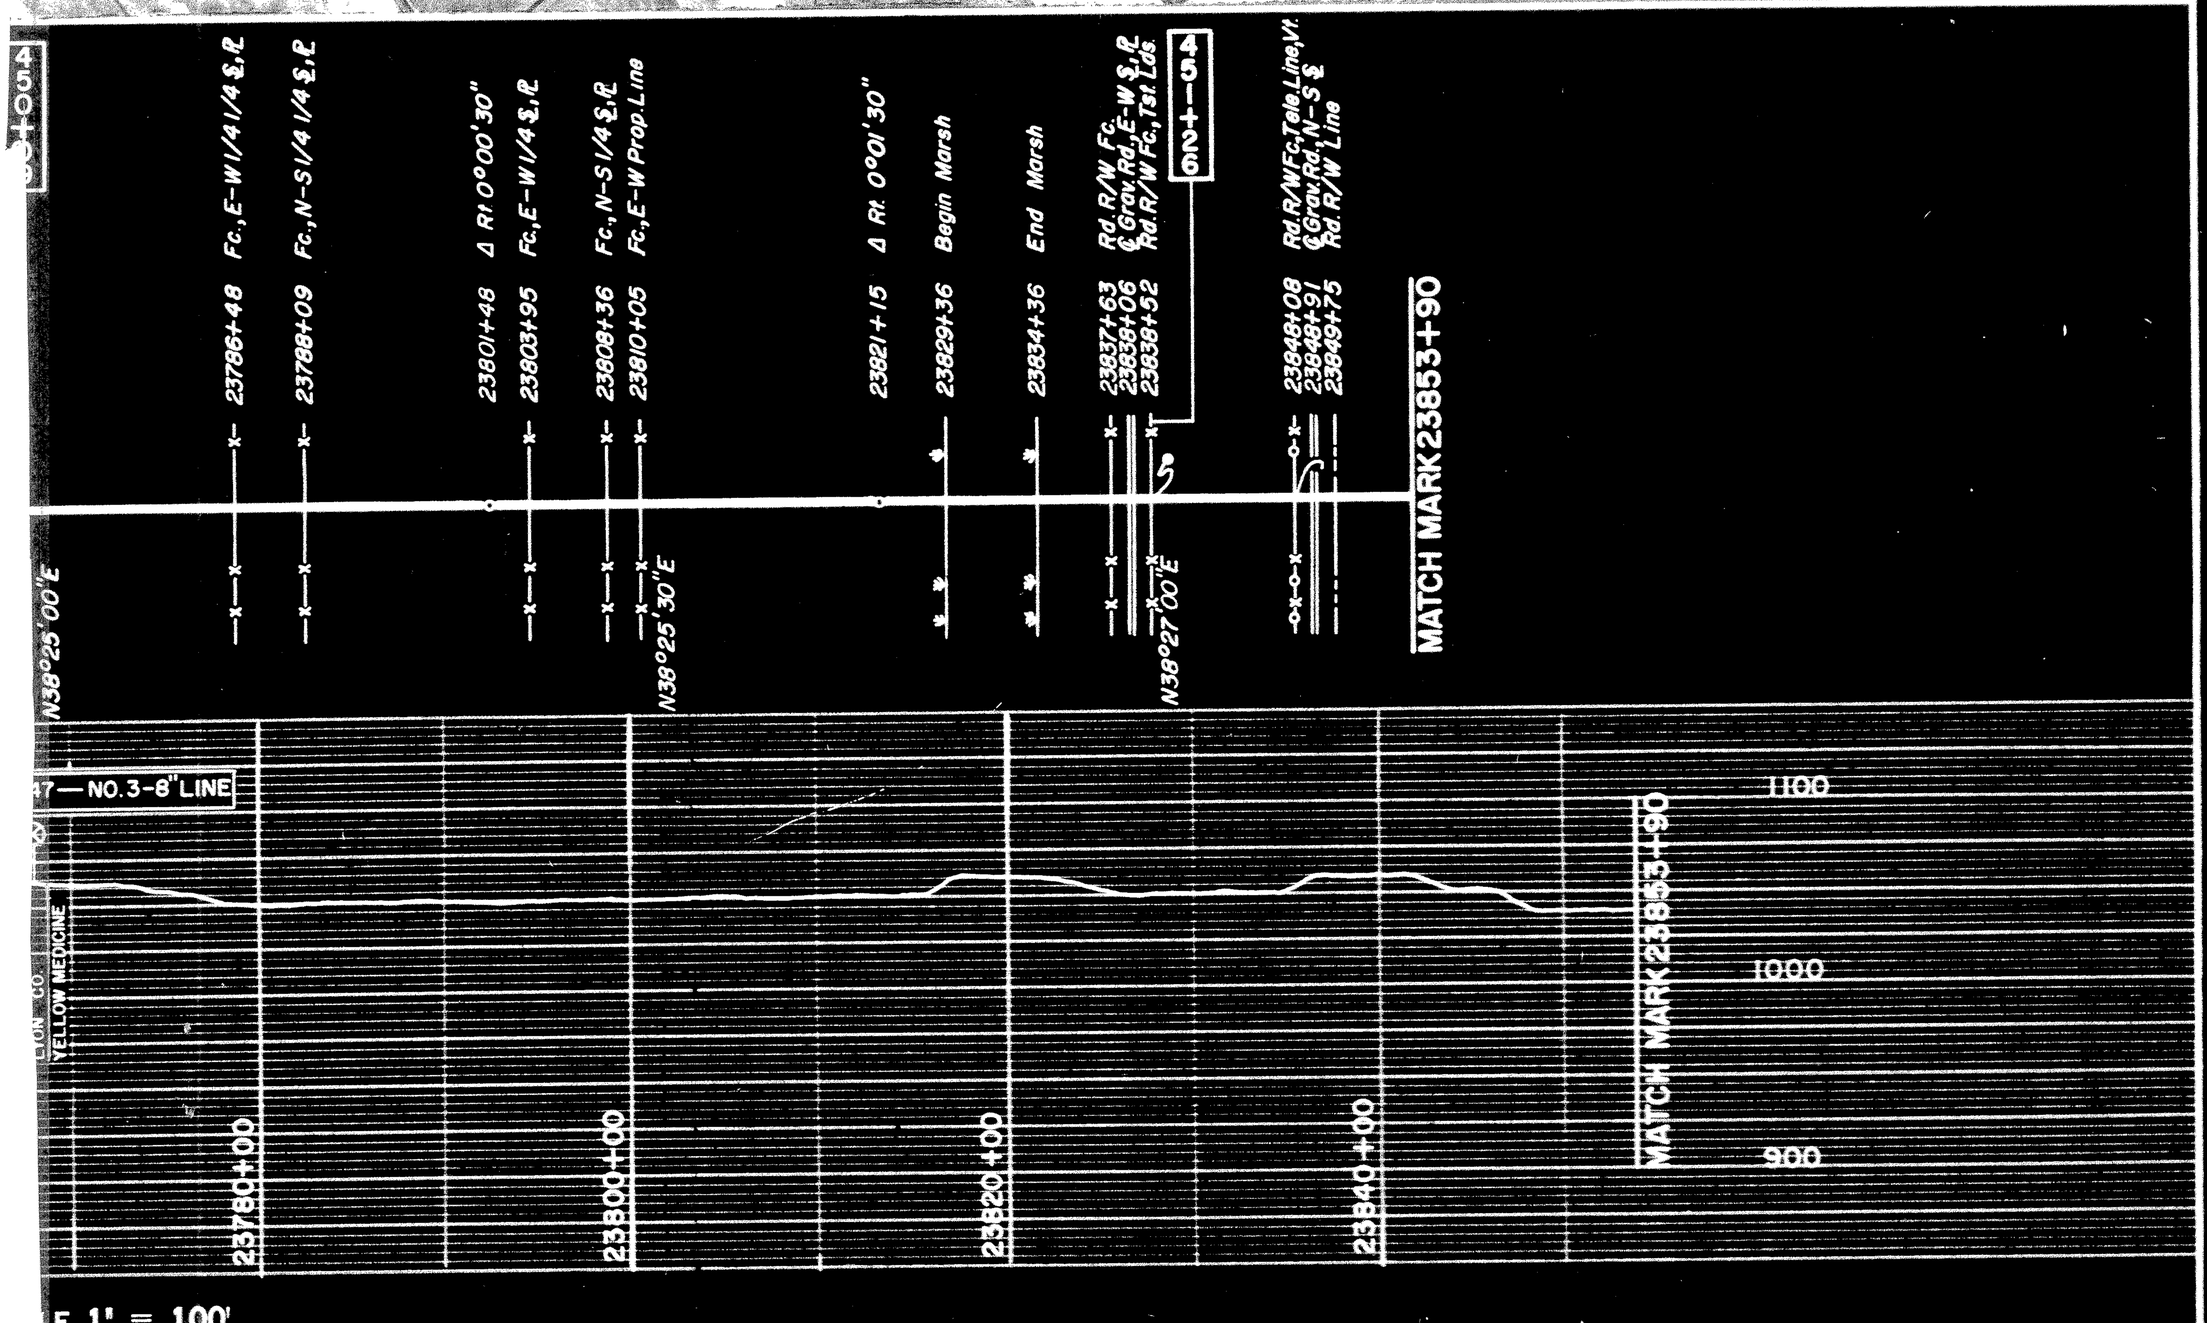

E 1" = 100'

ATING AL TAR	REVISIONS		PHOTO-GRAPHER	CURTIS 4-13-58
			SURVEY	J.T. NOV.-46
			DRAWN	W.E.S. DEC.-60
			CHECKED	L.E.W. MAR.-61
			APPROVED	
			LEVEL Book No.	
			TRANSIT Book No.	23 N

LEGEND

- TEST LEAD
- VENT
- GATE VALVE
- COMMUNICATION LINE
- POWER LINE
- FENCE
- U.S. INTERSTATE HIGHWAY (77)
- U.S. HIGHWAY (24)
- STATE HIGHWAY (196)
- RECTIFIER (R)
- MILE POST MARKER (2+34)

WILLIAMS PIPE LINE COMPANY
TULSA, OKLAHOMA

SIOUX FALLS — ALEXANDRIA

STA. 23593+93 TO STA. 23853+90

SAA 1518

ALIGNMENT SCALE: 1" = 1000'
PROFILE SCALE: AS SHOWN