YELLOW MEDICINE & CHIPPEWA COUNTIES, MINN.

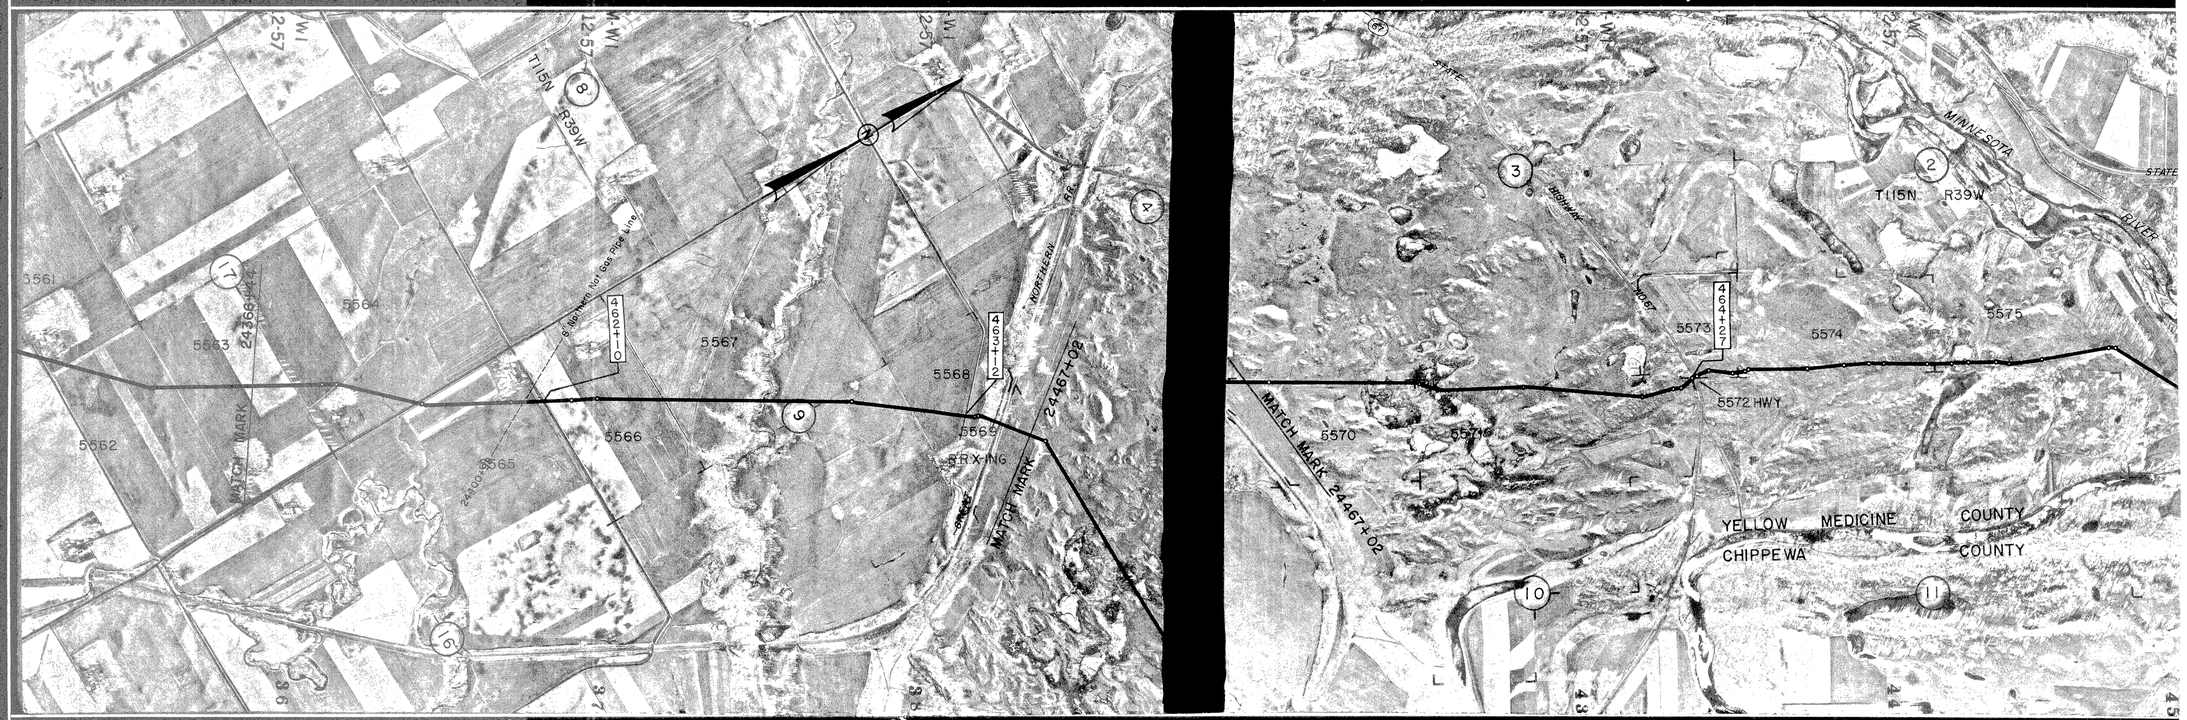

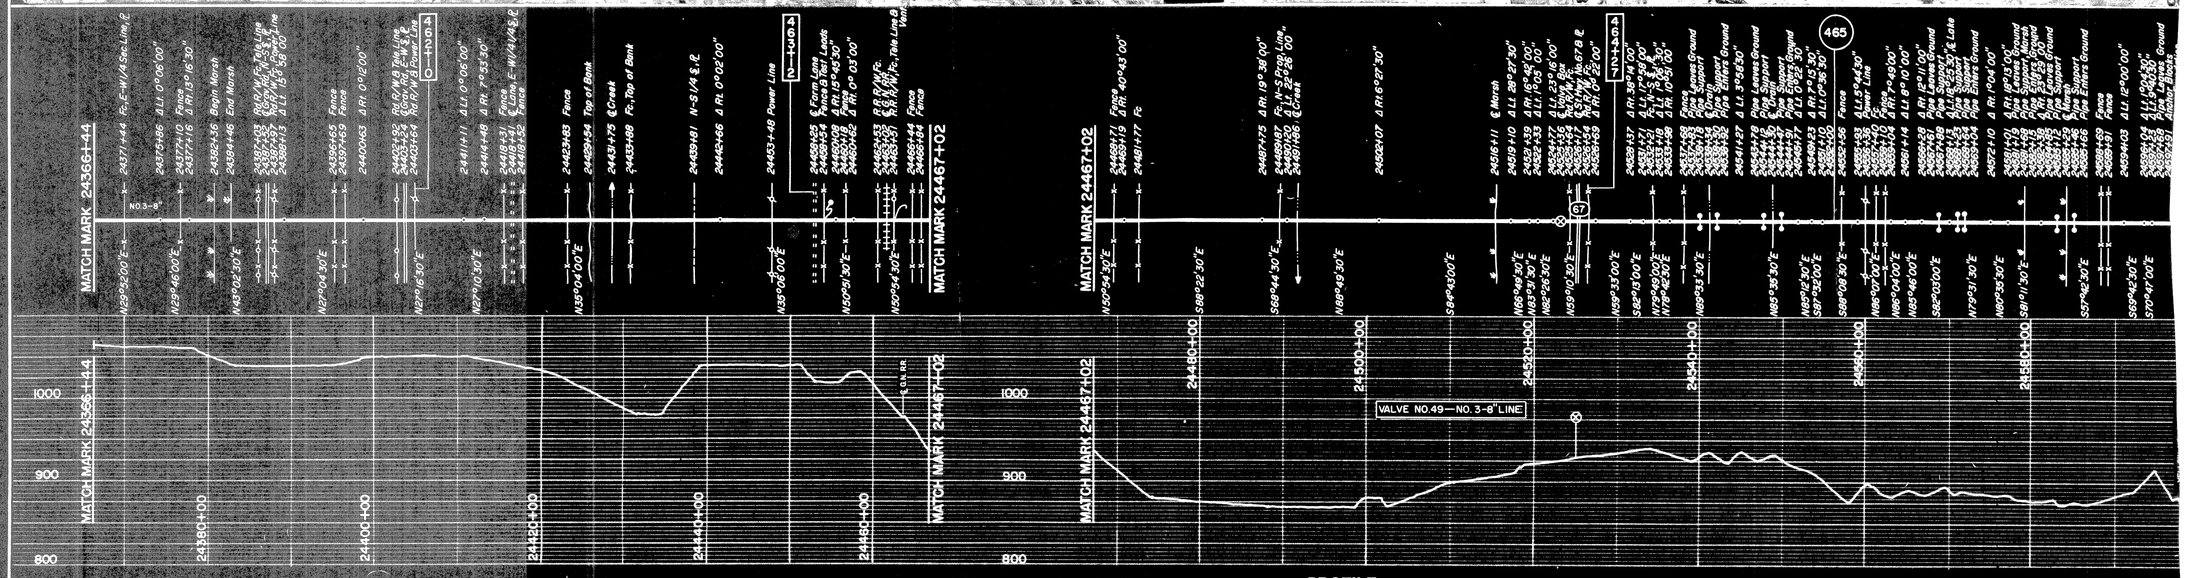

Elevations Are On Mean Sea Level Datum – 1929 Adjustment

HORIZONTAL SCALE 1" = 1000'

PROFILE

VERTICAL SCALE 1" = 100'

RIGHT - OF - WAY

TRACT	OWNER	TRACT	OWNER	TRACT	OWNER	TRACT	OWNER
5563	WILLIAM KELEHAN ET AL	5577	W.R. & RUTH ATCHERSON				
5564	RUTH SCHLENKER	5578	L.S. BAKKE				
5565	F. A. BROWN	5579	FREDERICK BAKKE				
5566	BERNARD & LELA DAY						
5567	FRANCES COLLINS						
5568	E. P. HINZ						
5569	G.N. R.R. CROSSING						
5570	W.H. JOHNSON						
5571	D.O. SEBRING ET AL						
5572	PIPE LINE IN ROAD						
5573	K. E. JOHNSON & MINNIE KRUSE						
5574	MAX SMITH ET AL						
5575	HARRY & ELMER ANTONSON						
5576	MINNESOTA RIVER CROSSING						

PIPE DATA

LINE NO.	A.F.E.	DATE	WT.	OD.	WALL TH.	FROM	TO	FEET	MILES	MFR.	TYPE	COATING
3	595	1946	18.26	8 5/8	203	24366+44	24645+46	27,902	5.92	A.O. SMITH	GRADE B	COAL TAR

REVISIONS

PHOTOGRAPHER	CURTIS 2-12-57
SURVEY	J.T. NOV.—46
DRAWN	W.E.S. DEC.—60
CHECKED	L.E.W. MAR.—61
APPROVED	
LEVEL BOOK No.	
TRANSIT BOOK No.	24