YELLOW MEDICINE COUNTY, MINNESOTA

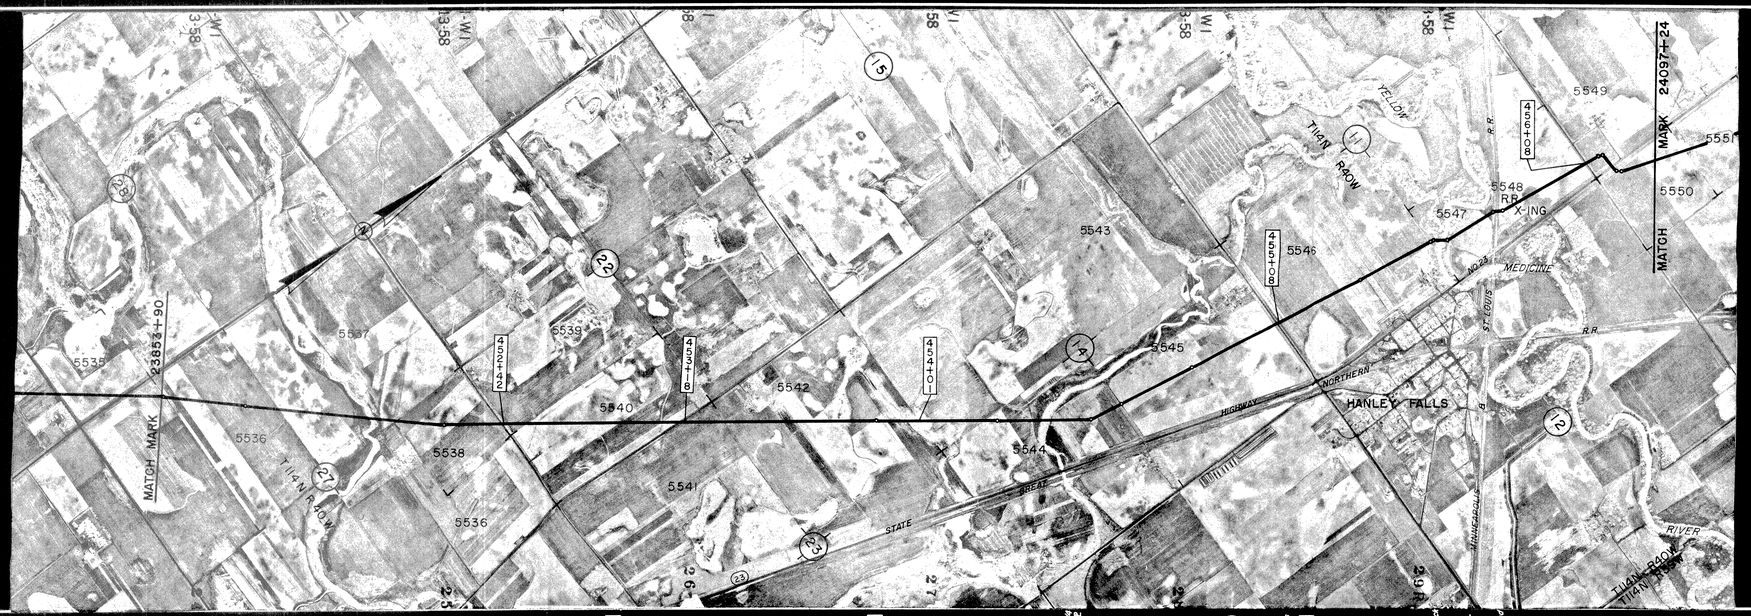

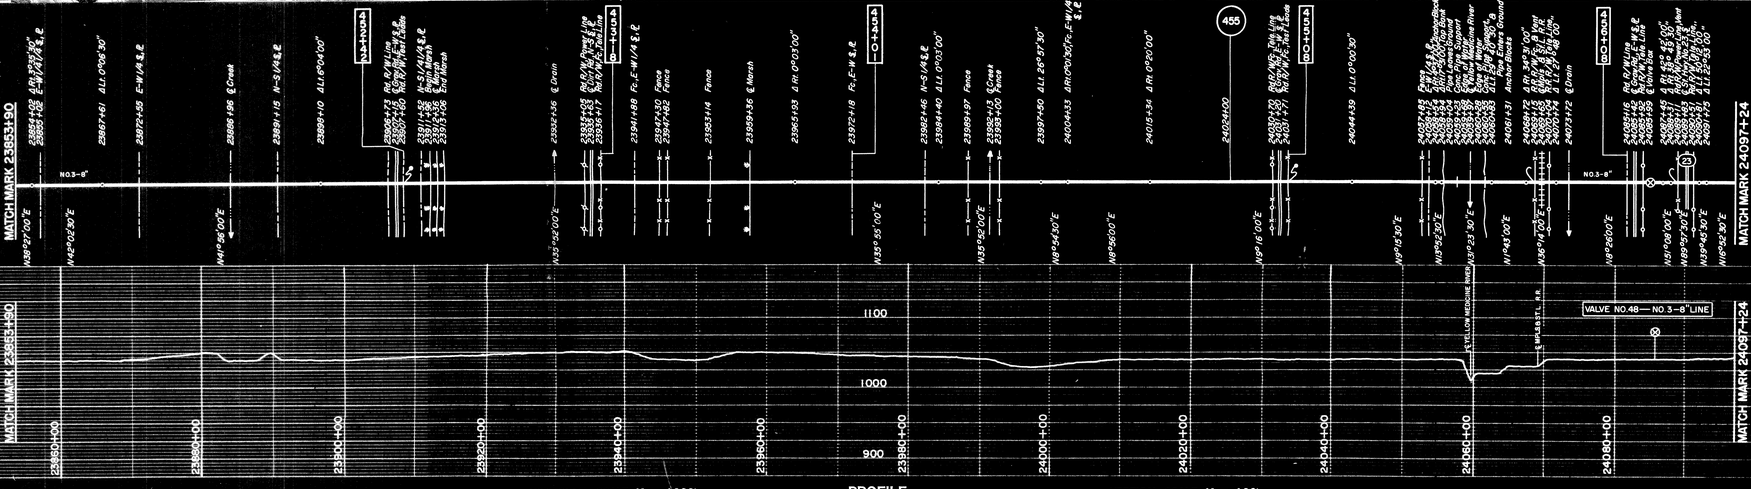

Elevations Are On Mean Sea Level Datum – 1929 Adjustment

HORIZONTAL SCALE 1" = 1000'

PROFILE

VERTICAL SCALE 1" = 100'

RIGHT - OF - WAY

TRACT	OWNER	TRACT	OWNER	TRACT	OWNER	TRACT	OWNER
5535	T. J. & TILDA PRESTEGAARD	5549	S.E. & EMMA OFTEDAHL				
5536	L. O. VELDEY	5550	JOHN DAHLY				
5537	H. N. TAKLE						
5538	C. J. & H. C. AMUNDSON						
5539	C. J. & H. C. AMUNDSON						
5540	N. L. & K. L. CARLSON						
5541	J. L. ANDERSON						
5542	E. L. MEEHL						
5543	PAUL LANGE						
5544	E. C. & J. A. JOSEPHSON						
5545	PAUL LANGE						
5546	A. E. & N. O. ANDERSON						
5547	OLINE BROKKEN						
5548	G. N. R.R. CROSSING						

PIPE DATA

LINE NO.	A. F. E.	DATE	WT.	OD.	WALL TH.	FROM	TO	FEET	MILES	MFR.	TYPE	COATING
3	595	1946	18.26	8 3/8	.203	23853+90	24097+24	24,334	4.61	A. O. SMITH	GRADE B	COAL TAR

REVISIONS

PHOTOGRAPHER	CURTIS 4-13-56
SURVEY	J. T. NOV.-46
DRAWN	W. E. S DEC.-60
CHECKED	L. E. W. MAR.-61
APPROVED	
LEVEL Book No.	
TRANSIT Book No.	23 24 N N

LEGEND

- TEST LEAD
- VENT
- GATE VALVE
- COMMUNICATION LINE
- POWER LINE
- FENCE
- U.S. INTERSTATE HIGHWAY (77)
- U.S. HIGHWAY (23)
- STATE HIGHWAY (196)
- RECTIFIER (R)
- MILE POST MARKER (Dec. 24)

WILLIAMS PIPE LINE COMPANY
TULSA, OKLAHOMA

SIOUX FALLS — ALEXANDRIA

STA. 23853+90 TO STA. 24097+24

SAA 1519

ALIGNMENT SCALE: 1" = 1000'

PROFILE SCALE: AS SHOWN