YELLOW MEDICINE COUNTY, MINNESOTA

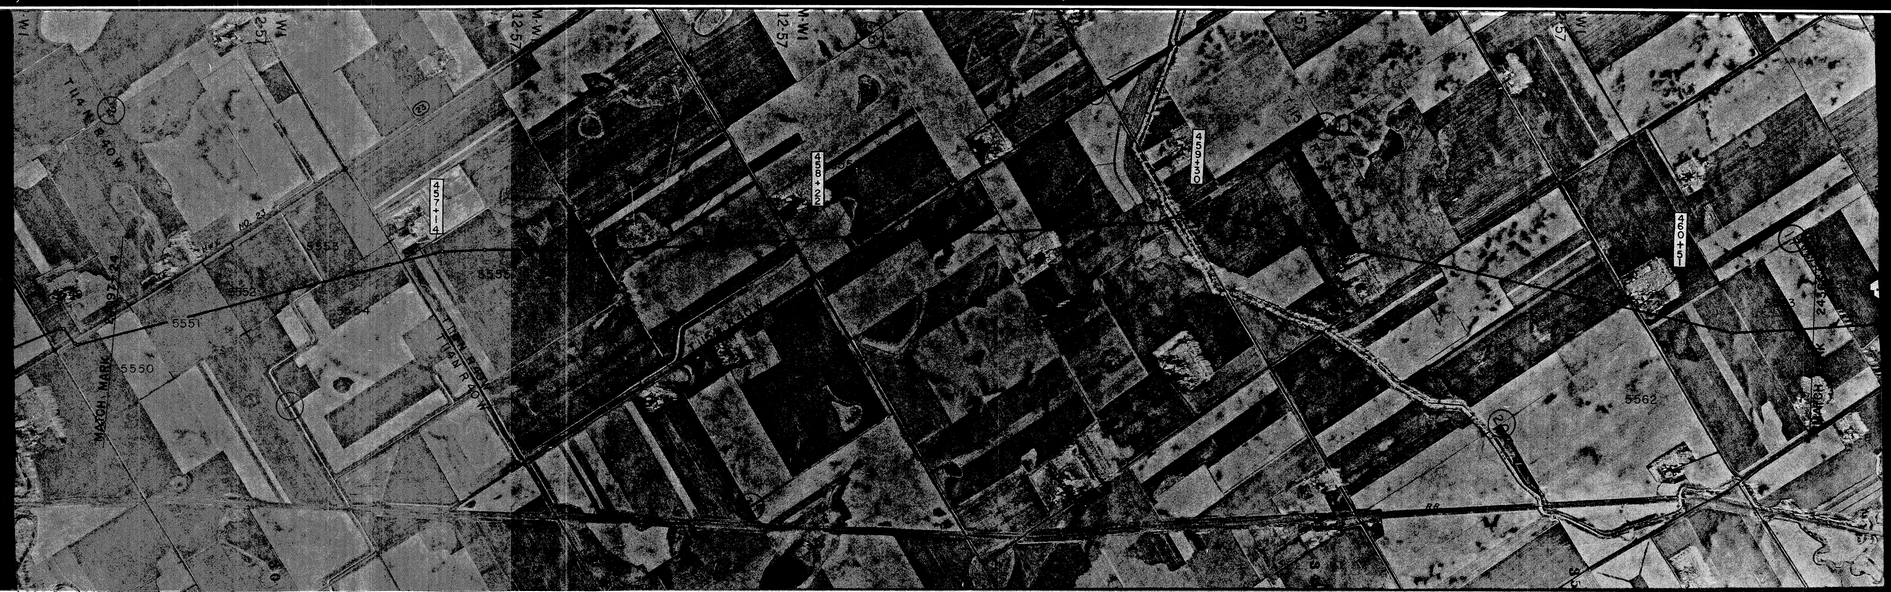

RIGHT - OF - WAY

TRACT	OWNER	TRACT	OWNER	TRACT	OWNER	TRACT	OWNER
5550	JOHN DAHLY						
5551	D.O. & I.M. BROWN						
5552	THOMAS & MARGARET DAHLEY						
5553	CLARENCE EYE						
5554	MILTON SWENSON ET AL						
5555	G.M. GUSTAFSON CO.						
5556	TOLERIUS VELDE						
5557	G.J. VELDE						
5558	LUDOLPH VELDE						
5559	A.P. & G.S. ENGER						
5560	A.G. WEFLEN ET AL						
5561	T.H. BROWN ET AL						
5562	F.T. VELDE						
5563	WILLIAM KELEHAN ET AL						

PIPE DATA

LINE NO.	A.F.E.	DATE	WT.	OD.	WALL TH.	FROM	TO	FEET	MILES	MFR.	TYPE	COATING
3	595	1946	18.26	8 5/8	.203	24097+24	24366+44	26,920	5.01	A.O. SMITH	GRADE B	COAL TAR

REVISIONS

PHOTOGRAPHER	CURTIS 12-12-87
SURVEY	J.T. NOV.-46
DRAWN	W.E.S. DEC.-60
CHECKED	L.E.W. MAR.-61
APPROVED	
LEVEL Book No.	
TRANSIT Book No.	24 11

LEGEND

- TEST LEAD
- VENT
- GATE VALVE
- COMMUNICATION LINE
- POWER LINE
- FENCE
- U.S. INTERSTATE HIGHWAY
- U.S. HIGHWAY
- STATE HIGHWAY
- RECTIFIER
- MILE POST MARKER

WILLIAMS PIPE LINE COMPANY
TULSA, OKLAHOMA

SIOUX FALLS — ALEXANDRIA

STA. 24097+24 TO STA. 24366+44

SAA 1520

ALIGNMENT SCALE: 1" = 1000'
PROFILE SCALE: AS SHOWN