26

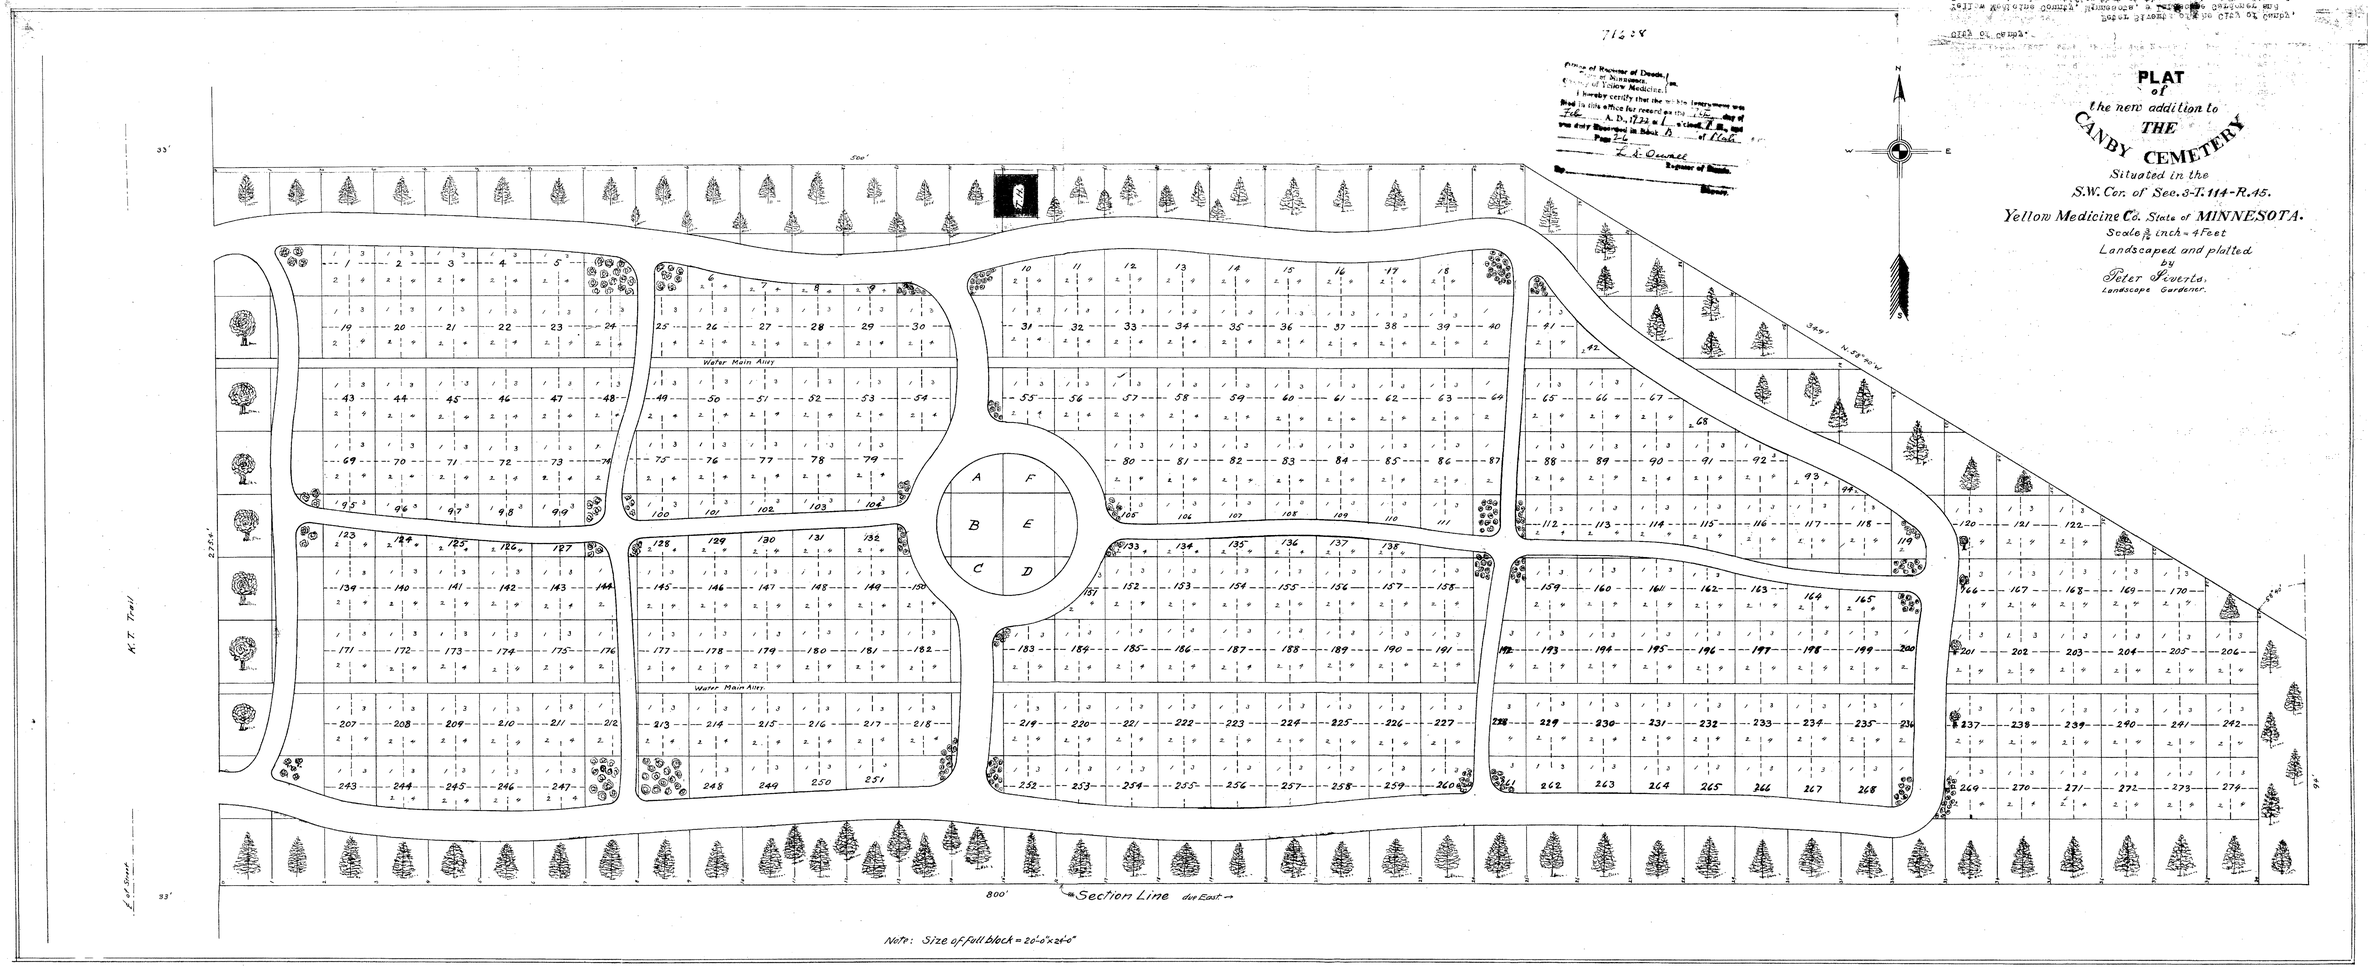

PLAT
of
the new addition to
THE
CANBY CEMETERY
Situated in the
S.W. Cor. of Sec. 3-T. 114-R. 45.
Yellow Medicine Co. State of MINNESOTA.
Scale 3/16 inch = 4 Feet
Landscaped and platted
by
Peter Severts,
Landscape Gardener.
Office of Register of Deeds, State of Minnesota, County of Yellow Medicine.
I hereby certify that the within instrument was filed in this office for record on the 15th day of Feb. A. D., 1922 at 1 o'clock P. M., and was duly Recorded in Book B of Plats Page 26
L. S. Oswald
Register of Deeds.
By
Deputy.
Water Main Alley
Water Main Alley
A
B
C
D
E
F
K. T. Trail
Section Line due East
800'
500'
33'
33'
Note: Size of full block = 20'-0" x 24'-0"