I, C. V. Everett, do hereby certify that at the request of Samuel Mather I did on the 9th day of May A.D. 1889 survey and Plat into Lots and Blocks and Streets and Alleys a part of the South West quarter of Section three (3) in Township one hundred and thirteen (113) North, of Range thirty eight (38) West in Yellow Medicine County, Minnesota, as indicated in the adjoining Plat, for the Purpose of laying out a Cemetery, and that the adjoining Plat is a correct representation thereof. Block one (1) Contains 59 Lots each 5 feet wide east and west by 18 feet long north and south, except Lots 1 and 59 which are each 6 feet by 10 feet. Blocks 2 to 21 inclusive, each contain 12 Lots, each Lot being 18 feet square. The Street running north and south is 50 feet wide, the Street running east and west is 60 feet wide. The Alleys are each 8 feet wide. The alley on the East and west side is 1½ feet wide and the Alley on the South side is 18 feet wide.

I further certify that the northwest corner of said Plat is 33 feet due east of the quarter corner on the West side of Section 3, in Township 113, of Range 38 and that the land included in said Plat is described as follows, to-wit: Beginning at a point 33 feet East of the North West corner of the South West quarter of Section 3, in Township 113, of Range 38, and thence running South 528 feet, thence running East 297 feet, thence running North 528 feet, thence running West 297 feet to the place of beginning.

Witness my hand this 28th day of May A.D. 1889.

C. V. Everett.
Surveyor

State of Minnesota, County of Redwood. } ss. On this 28th day of May A.D. 1889, personally came before me C. V. Everett, to me well known to be the person who executed the foregoing Certificate and acknowledged that he executed the same as his free act and deed for the uses and purposes therein expressed.

Geo. L. Evans,
Register of Deeds,
Redwood County Min.

Office of Register of Deed
Yellow Medicine County Minnesota

I, O. S. Rishus do hereby certify the annexed plat of the "Echo Cemetery" was filed for record in this office on the 29th day of July A.D. 1891 at 4 o'clock P.M.

O. S. Rishus
Register of Deeds.

FILE No. 5-9-5-2.

Echo Cemetery.

Situated on Sect. 3, Twp. 113, Rng. 38. — Scale 32 feet to an inch.
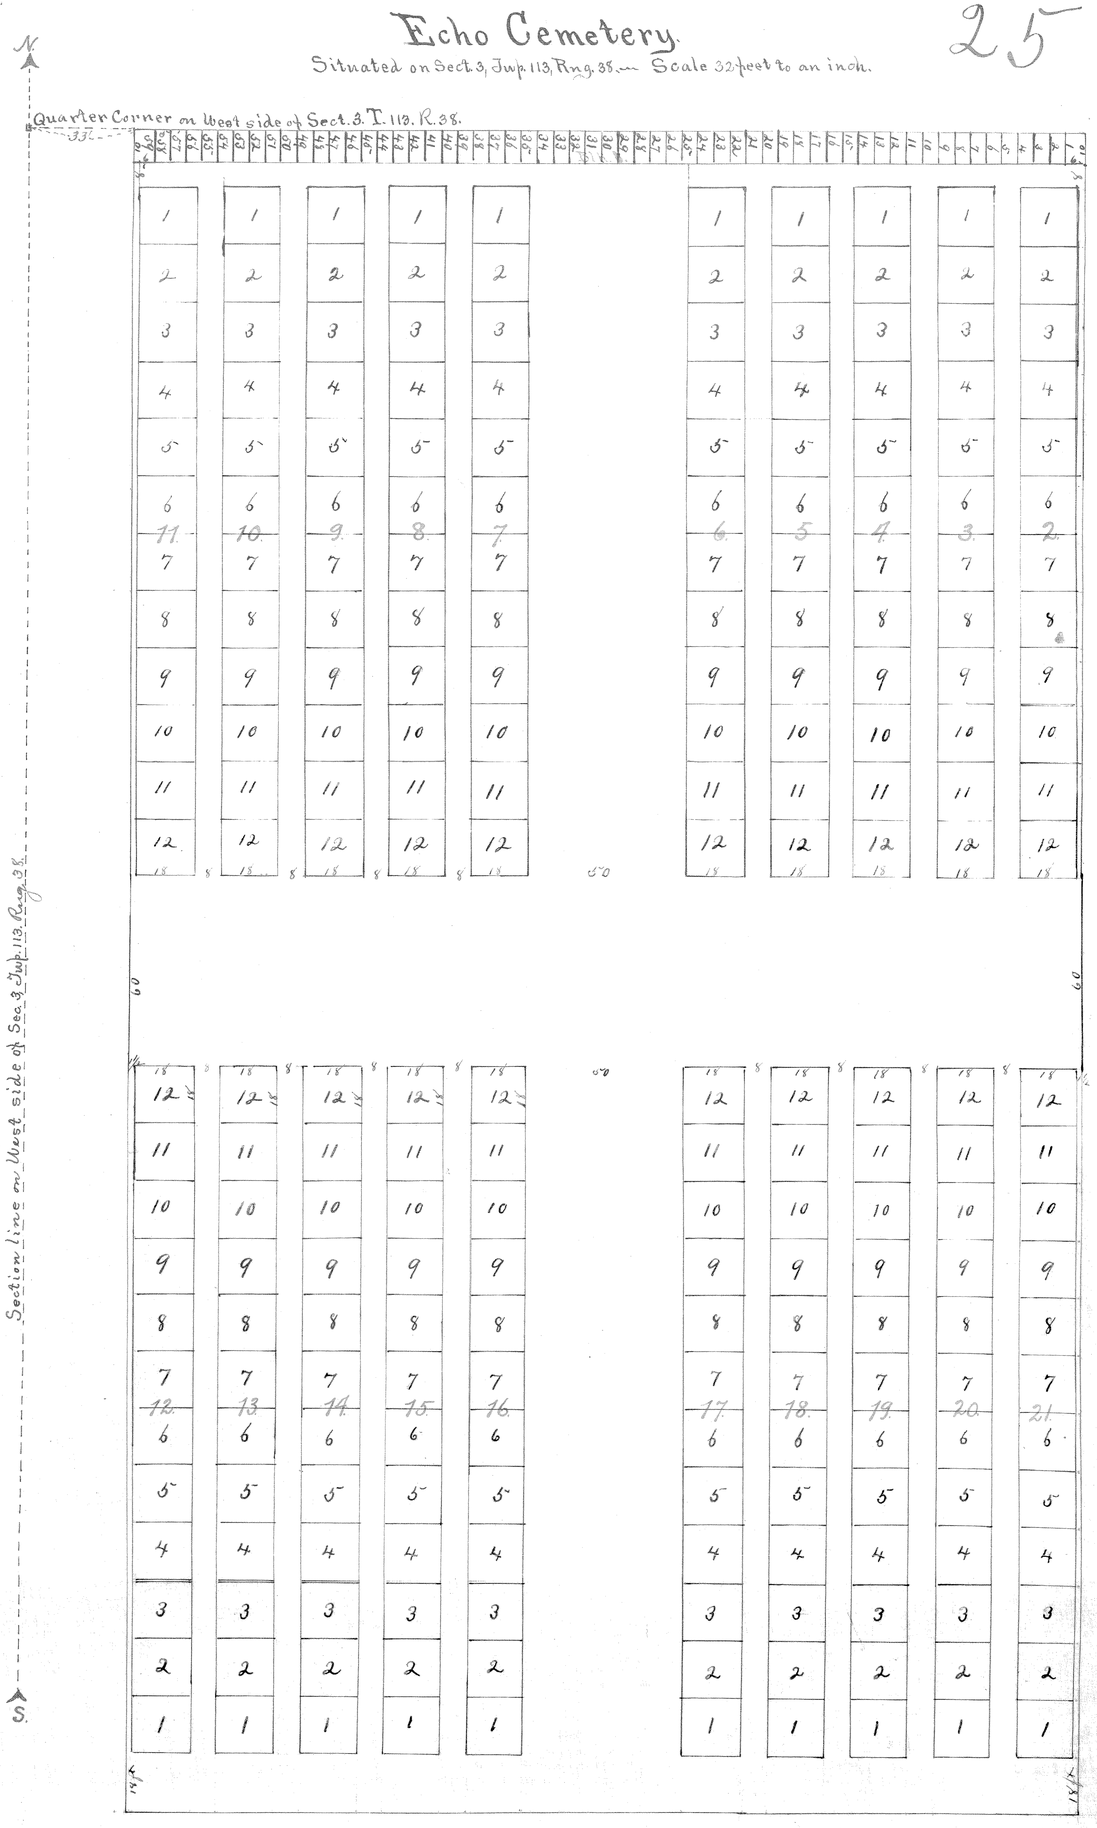
25