Plat of:

STONY RUN ADDITION

located in:

CITY OF GRANITE FALLS
Southeast Quarter of Sec. 32
T116N-R39W, Stony Run Twp. Yellow Medicine County, MN

North

SCALE 1" = 100'

0 100 200

This plat prepared by:

BONNEMA SURVEYS INC.
Professional Land Surveying
1809 22nd Street SW Willmar, MN 56201
Office (320) 231-2844
Fax (320) 231-2867

Developer: City of Granite Falls

LEGEND

- Found Iron Monument from former survey
- Bonnema Surveys Placed Capped Iron Monument

The Bearing Orientation System for this survey is based on the Minnesota Department of Transportation projection and transformation parameters for this County.

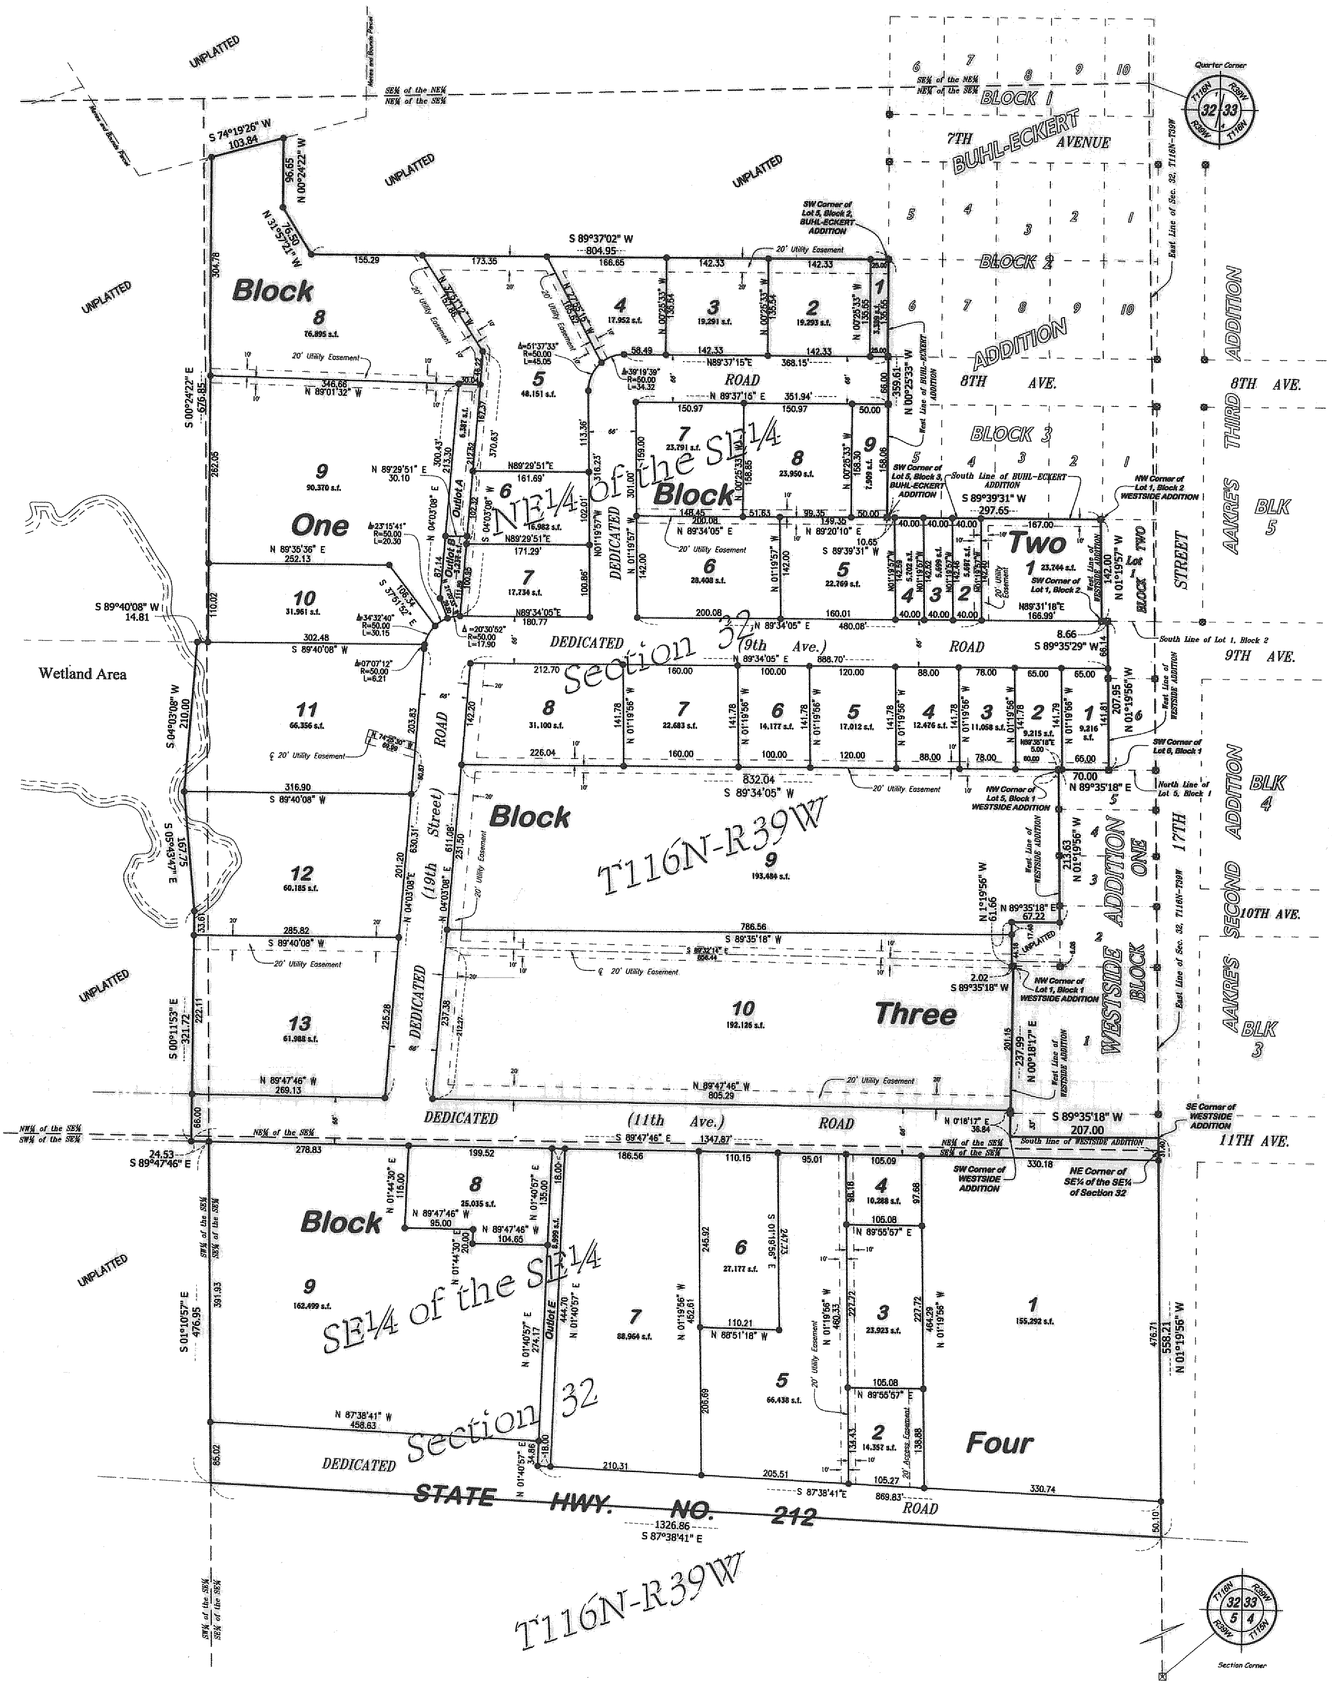

OFFICIAL PLAT

Sheet 1 of 2