PILLSBURY & PINNEY'S AMENDMENT TO BLOCKS 16 & 17 GRANITE FALLS

2

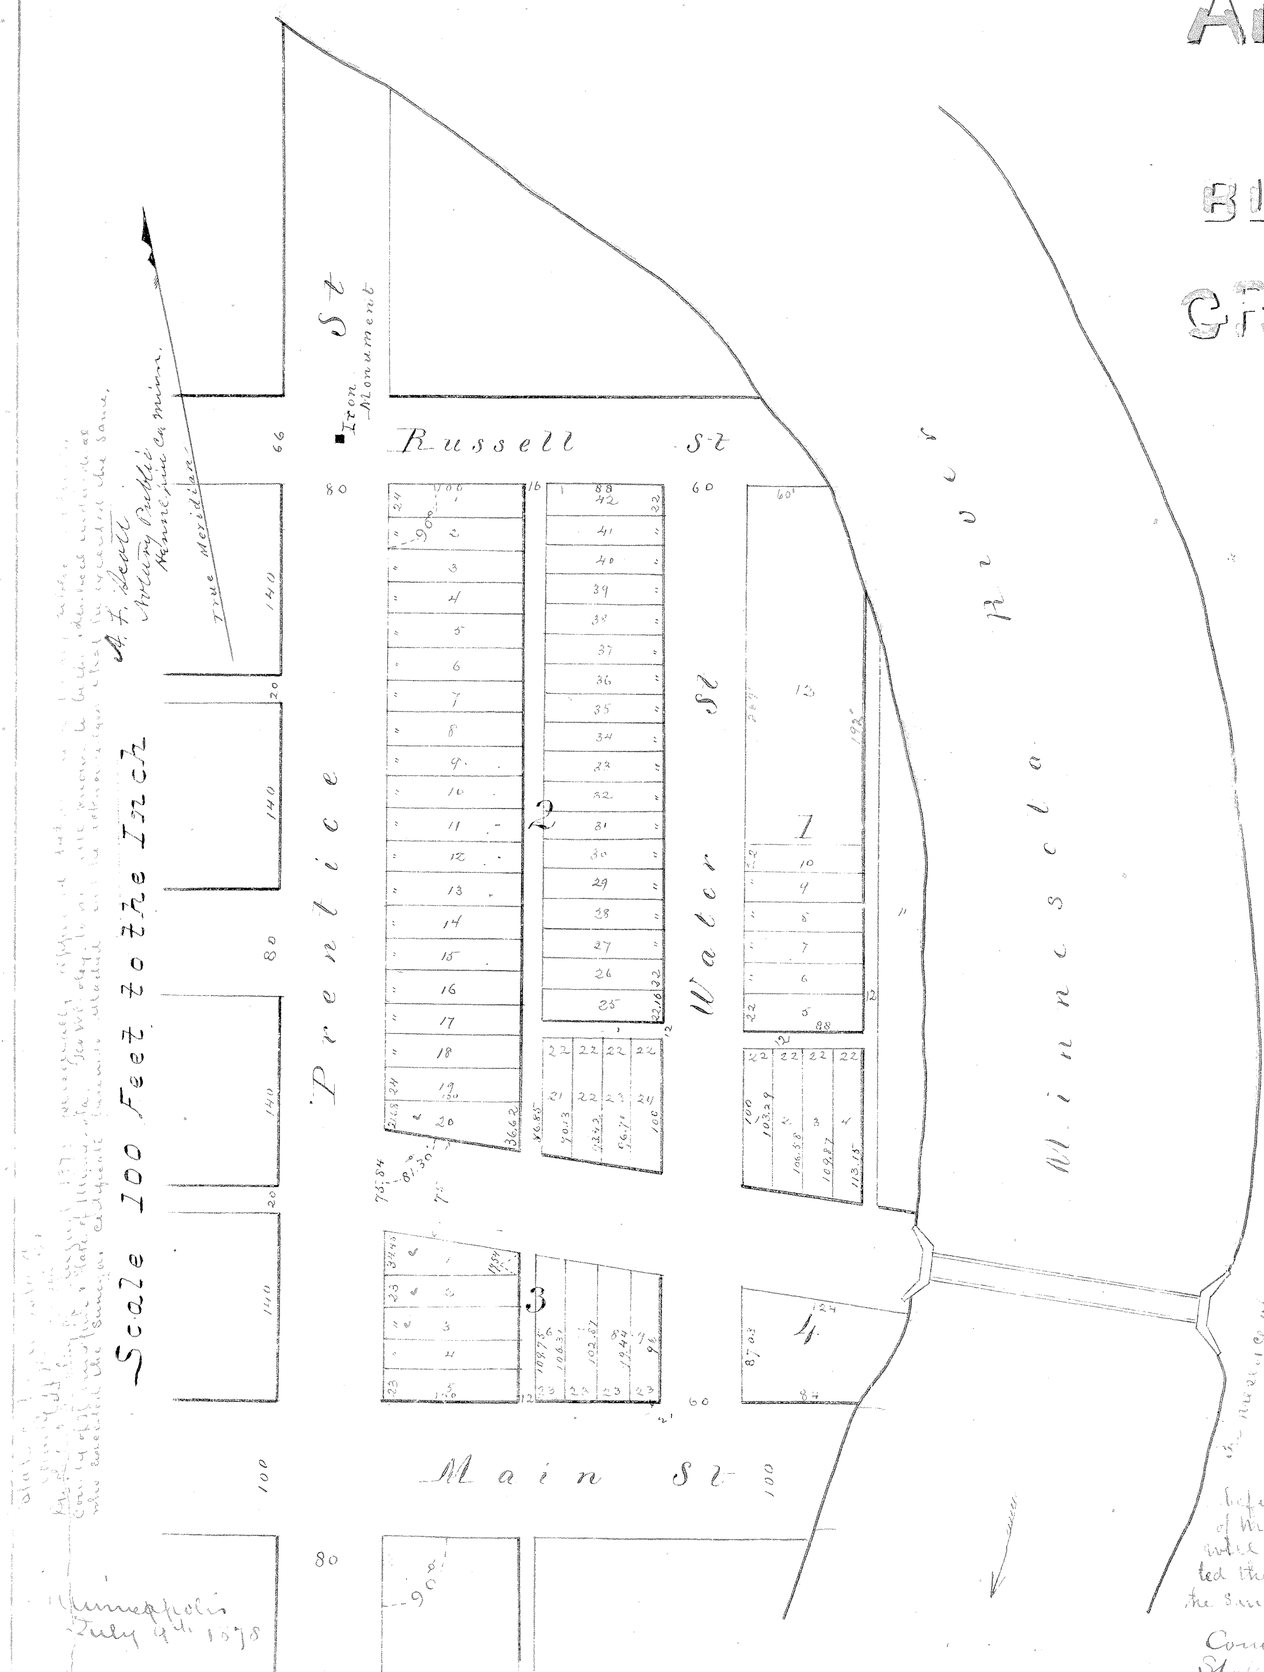

Minneapolis
July 9th 1878

I hereby certify that this is a true and correct Plat of Pillsbury & Pinneys Amendment to Blocks 16 & 17 of the original Town of Granite Falls as Surveyed by me June 1878 and that the said Survey was made in accordance with the Plat of said Town then on file in the office of the Register of Deeds in and for the County of Yellow Medicine State of Minnesota. An Iron Monument has been set at the intersection of the Centre lines of Prentice and Russell Streets also at the intersection of the Centre lines of Prentice and Main Streets.

Know all men by these presents that we Charles A Pillsbury and Mary A Pillsbury his wife - And Wm W. Pinney and Pinney his wife owners and proprietors of Blocks 16 & 17 in the Town of Granite Falls, County of Yellow Medicine and State of Minnesota according to the Recorded plat thereof have caused the same to be replatted as "Pillsbury & Pinneys Amendment to Blocks 16 & 17 Granite Falls" as hereon shown and we hereby donate & dedicate to the public use forever all the Streets and Alleys thereon shown the said donation and dedication to take effect upon the vacation of that portion of Union Street lying between Said Blocks 16 & 17 - In witness whereof we have hereunto set our hands and seals this Eleventh day of July 1878

L P Hubbard
Geo. W. Small

Charles A. Pillsbury
Mary A. Pillsbury
William W. Pinney
Kate J. Pinney

County of Hennepin
State of Minnesota SS On this 11 day of July 1878 personally came before me a Notary Public in and for the County of Hennepin and State of Minnesota Charles A Pillsbury and Mary A Pillsbury his wife to me well known to be the identical individuals described in and who executed the foregoing instrument and they acknowledged that they executed the same freely and voluntarily for the uses and purposes therein specified.

L P Hubbard
Notary Public Hennepin Co

County of Yellow Medicine SS
State of Minnesota On this 10 day of Sept. 1878 personally came before me a Notary Public in and for the County of Yellow Medicine and State of Minnesota Wm W. Pinney and Kate J Pinney his wife to me well known to be the identical individuals described in and who executed the foregoing instrument and they acknowledged that they executed the same freely and voluntarily for the uses and purposes therein expressed

Geo W. Cooley - Surveyor

Gorham Powers
Notary Public