OFFICIAL

MINNESOTA DEPARTMENT OF TRANSPORTATION
RIGHT OF WAY PLAT NO. 87-23

STATE PROJECT NO. 8799 (H40)
IN THE SOUTH HALF OF THE SOUTHWEST QUARTER OF SECTION 16, T. 115 N.,R. 39 W.,
IN SECTION 21, T. 115 N., R. 39 W.,
IN THE NORTHWEST QUARTER OF THE NORTHEAST QUARTER OF SECTION 28, T.115 N.,R. 39 W.,
YELLOW MEDICINE COUNTY, MINNESOTA

THE COMMISSIONER OF TRANSPORTATION IS HEREBY DESIGNATING THE DEFINITE LOCATION OF THE GRANITE FALLS AIRPORT

as shown on this plat prepared by the State of Minnesota Department of Transportation is hereby certified as the official plat of that portion of said airport within the designated portion of Sections 16, 21 & 28 pursuant to Minnesota Statutes, section 160.085, and section 160.14 subd. 1.

Certified :

James N. Denn
Commissioner of Transportation
K.F. Rasmussen 12-16-94
by K.F. Rasmussen Date
Director, Office of Right of Way and Surveys

I hereby certify that this plat was prepared by me or under my direct supervision and that I am a duly Registered Land Surveyor under the Laws of the State of Minnesota ; that this plat meets requirements of Minnesota Statutes, section 160.085, and section 160.14 subd. 1; that parcel ownerships are correctly described and delineated on the plat; and that the proposed right-of-way boundary lines are correctly designated on the plat.

Certified by R. Eldon Loer 11933 12-16-94
Registered Land Surveyor License No. Date
Office of Right of Way and Surveys

I hereby certify that this plat was surveyed by me or under my direct supervision and that I am a duly Registered Land Surveyor under the Laws of the State of Minnesota; that all measurements are correctly shown on this plat; and that all monuments have been correctly placed as shown on this plat.

Certified by Kevin C. Gross 11864 12-19-94
Registered Land Surveyor License No. Date
MN/DOT District Office

SURVEY STANDARDS

1. The plat values, azimuths, and distances are based on the project control survey system.
2. The boundary monuments shown on this plat have been field checked for location. The standard deviation for the monument position is 0.10 foot.
3. The state plane coordinates shown on one monument are based on ties to national control monuments.
4. Certificates of Location have been filed at the County Recorder's Office and/or the County Surveyor's Office for the section corner monuments shown on this plat.
5. For details of this survey contact the Surveying and Mapping Section at the Minnesota Department of Transportation: WILLMAR (Name of District)

AZIMUTH ORIENTATION AND GRID CONVERSION

Plat azimuths are oriented to Minnesota State Plane Coordinate System with 0 degrees 0 minutes 0 seconds being "GRID NORTH".
Plat distances are ground lengths and can be converted to Minnesota State Plane Grid lengths by multiplying Plat distances by .9998773 .

CONVENTIONAL SYMBOLS

Section Line
Quarter Line
Sixteenth Line
Property Line
R/W Boundary
Existing D.O.T. R/W Line
And Other Road R/W's
Railroad R/W
Private Easement
Temporary Easement (T. E.)
Building Removal Easement (B. R. E.)
R/W Parcel Number
Access Control
Access Opening (OPEN)
Cast Iron Monument or 2"x2" D.O.T. Iron Pipe with Aluminum Cap
3/4" D.O.T. Iron Pin
Other Iron Monument
Concrete or Stone Monument
R/W Boundary Corner

DISTANCES SHOWN TO FEET (66, 80 ETC.) ARE EXTRINSIC VALUES.

SCALE : 1 Inch = 200 feet
0 100 200 400 600 800 1000

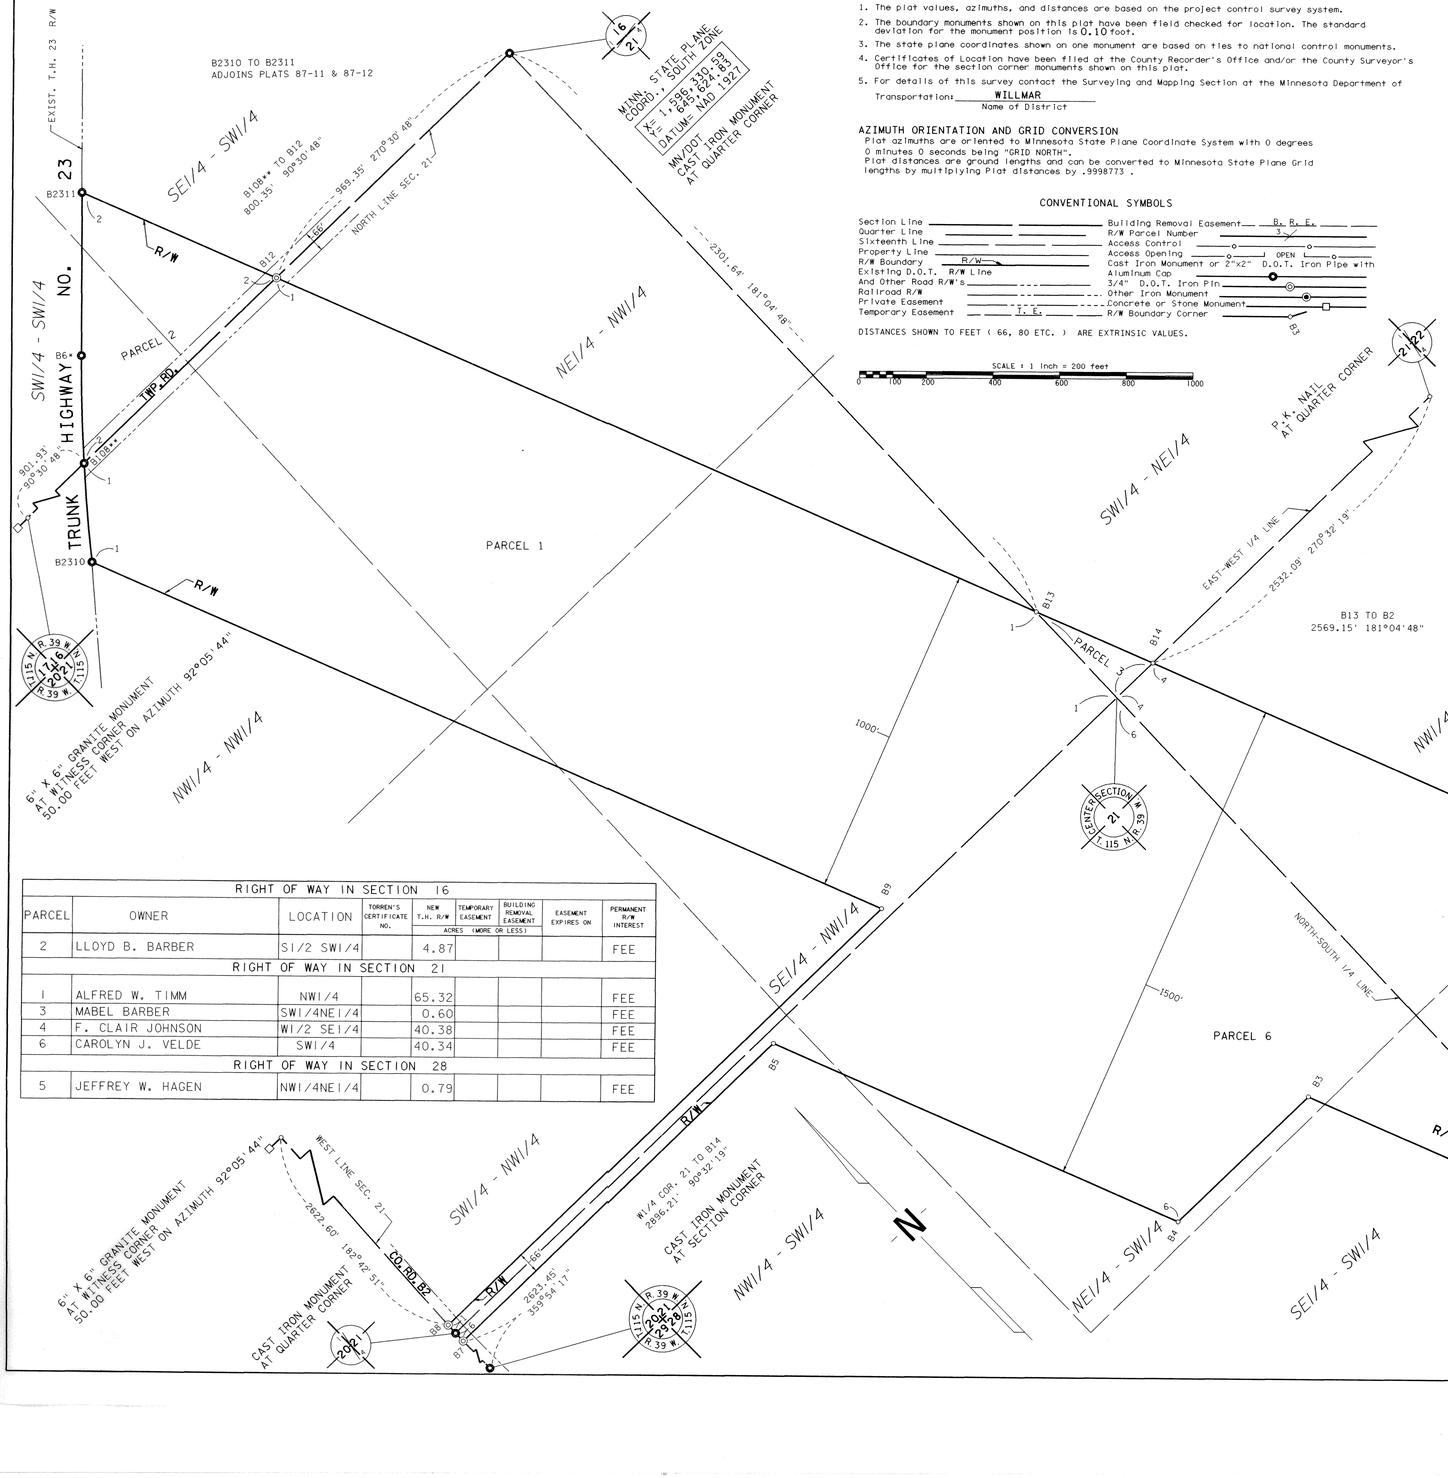

RIGHT OF WAY IN SECTION 16								
PARCEL	OWNER	LOCATION	TORREN'S CERTIFICATE NO.	NEW T.H. R/W	TEMPORARY EASEMENT	BUILDING REMOVAL EASEMENT	EASEMENT EXPIRES ON	PERMANENT R/W INTEREST
				ACRES (MORE OR LESS)				
2	LLOYD B. BARBER	S1/2 SW1/4		4.87				FEE
RIGHT OF WAY IN SECTION 21								
1	ALFRED W. TIMM	NW1/4		65.32				FEE
3	MABEL BARBER	SW1/4NE1/4		0.60				FEE
4	F. CLAIR JOHNSON	W1/2 SE1/4		40.38				FEE
6	CAROLYN J. VELDE	SW1/4		40.34				FEE
RIGHT OF WAY IN SECTION 28								
5	JEFFREY W. HAGEN	NW1/4NE1/4		0.79				FEE

PLAT BOUNDARY DATA

POINT	DISTANCE	AZIMUTH
B1-B2	439.93'	338°09'24"
B2-B3	1031.85'	338°09'24"
B3-B4	540.73'	270°32'19"
B4-B5	1328.65'	338°09'24"
B5-B7	1286.49'	270°32'19"
B7-W1/4 21	33.00'	359°54'17"
W1/4 21-B8	33.02'	2°42'51"
B8-B9	1799.17'	90°32'19"
B9-B2310	2587.33'	338°09'24"
B2310 TO B108**		
	Δ 3°00'37" R 5629.58'	
C 295.74'CAZ 339°53'20"ARC 295.78'		
B108** TO B6*		
	Δ 3°16'56" R 5629.58'	
C 322.46'CAZ 43°02'07"ARC 322.51'		
B6*-B2311	488.69'	44°40'35"
B2311-B12	636.04'	158°09'24"
B12-B13	2488.58'	158°09'24"
B13-B14	382.14'	158°09'24"
B14-B15	2855.25'	158°09'24"
B15-B16	392.74'	271°28'07"
B16-B17	540.09'	248°09'55"
B17-B18	220.96'	346°41'46"
B18-B1	144.52'	271°28'07"

* PLAT 87-12
** PLATS 87-11 & 87-12

PLAT NO. 87-23
S.P. 8799 (H40)

DOC. NO. 208154
OFFICE OF COUNTY RECORDER
YELLOW MEDICINE COUNTY, MINN.
I HEREBY CERTIFY THAT THIS PLAT HAS BEEN FILED IN THIS OFFICE AT 8:30 O'CLOCK A.M. ON December 19, 1994, IN ~~BOOK~~ ~~OF~~ ~~PAGE~~
Norman G. Odell
COUNTY RECORDER
by Kay Mantzke Deputy

Plat Envelope No. 105