AUDITOR'S PLAT No G

LOTS IN THE W.½ OF THE N.E.¼ AND N.½ OF THE S.E.¼
SEC. 32 TWP. 114 R. 45
YELLOW. MEDICINE CO. MINN.

Scale 200 feet = 1 inch

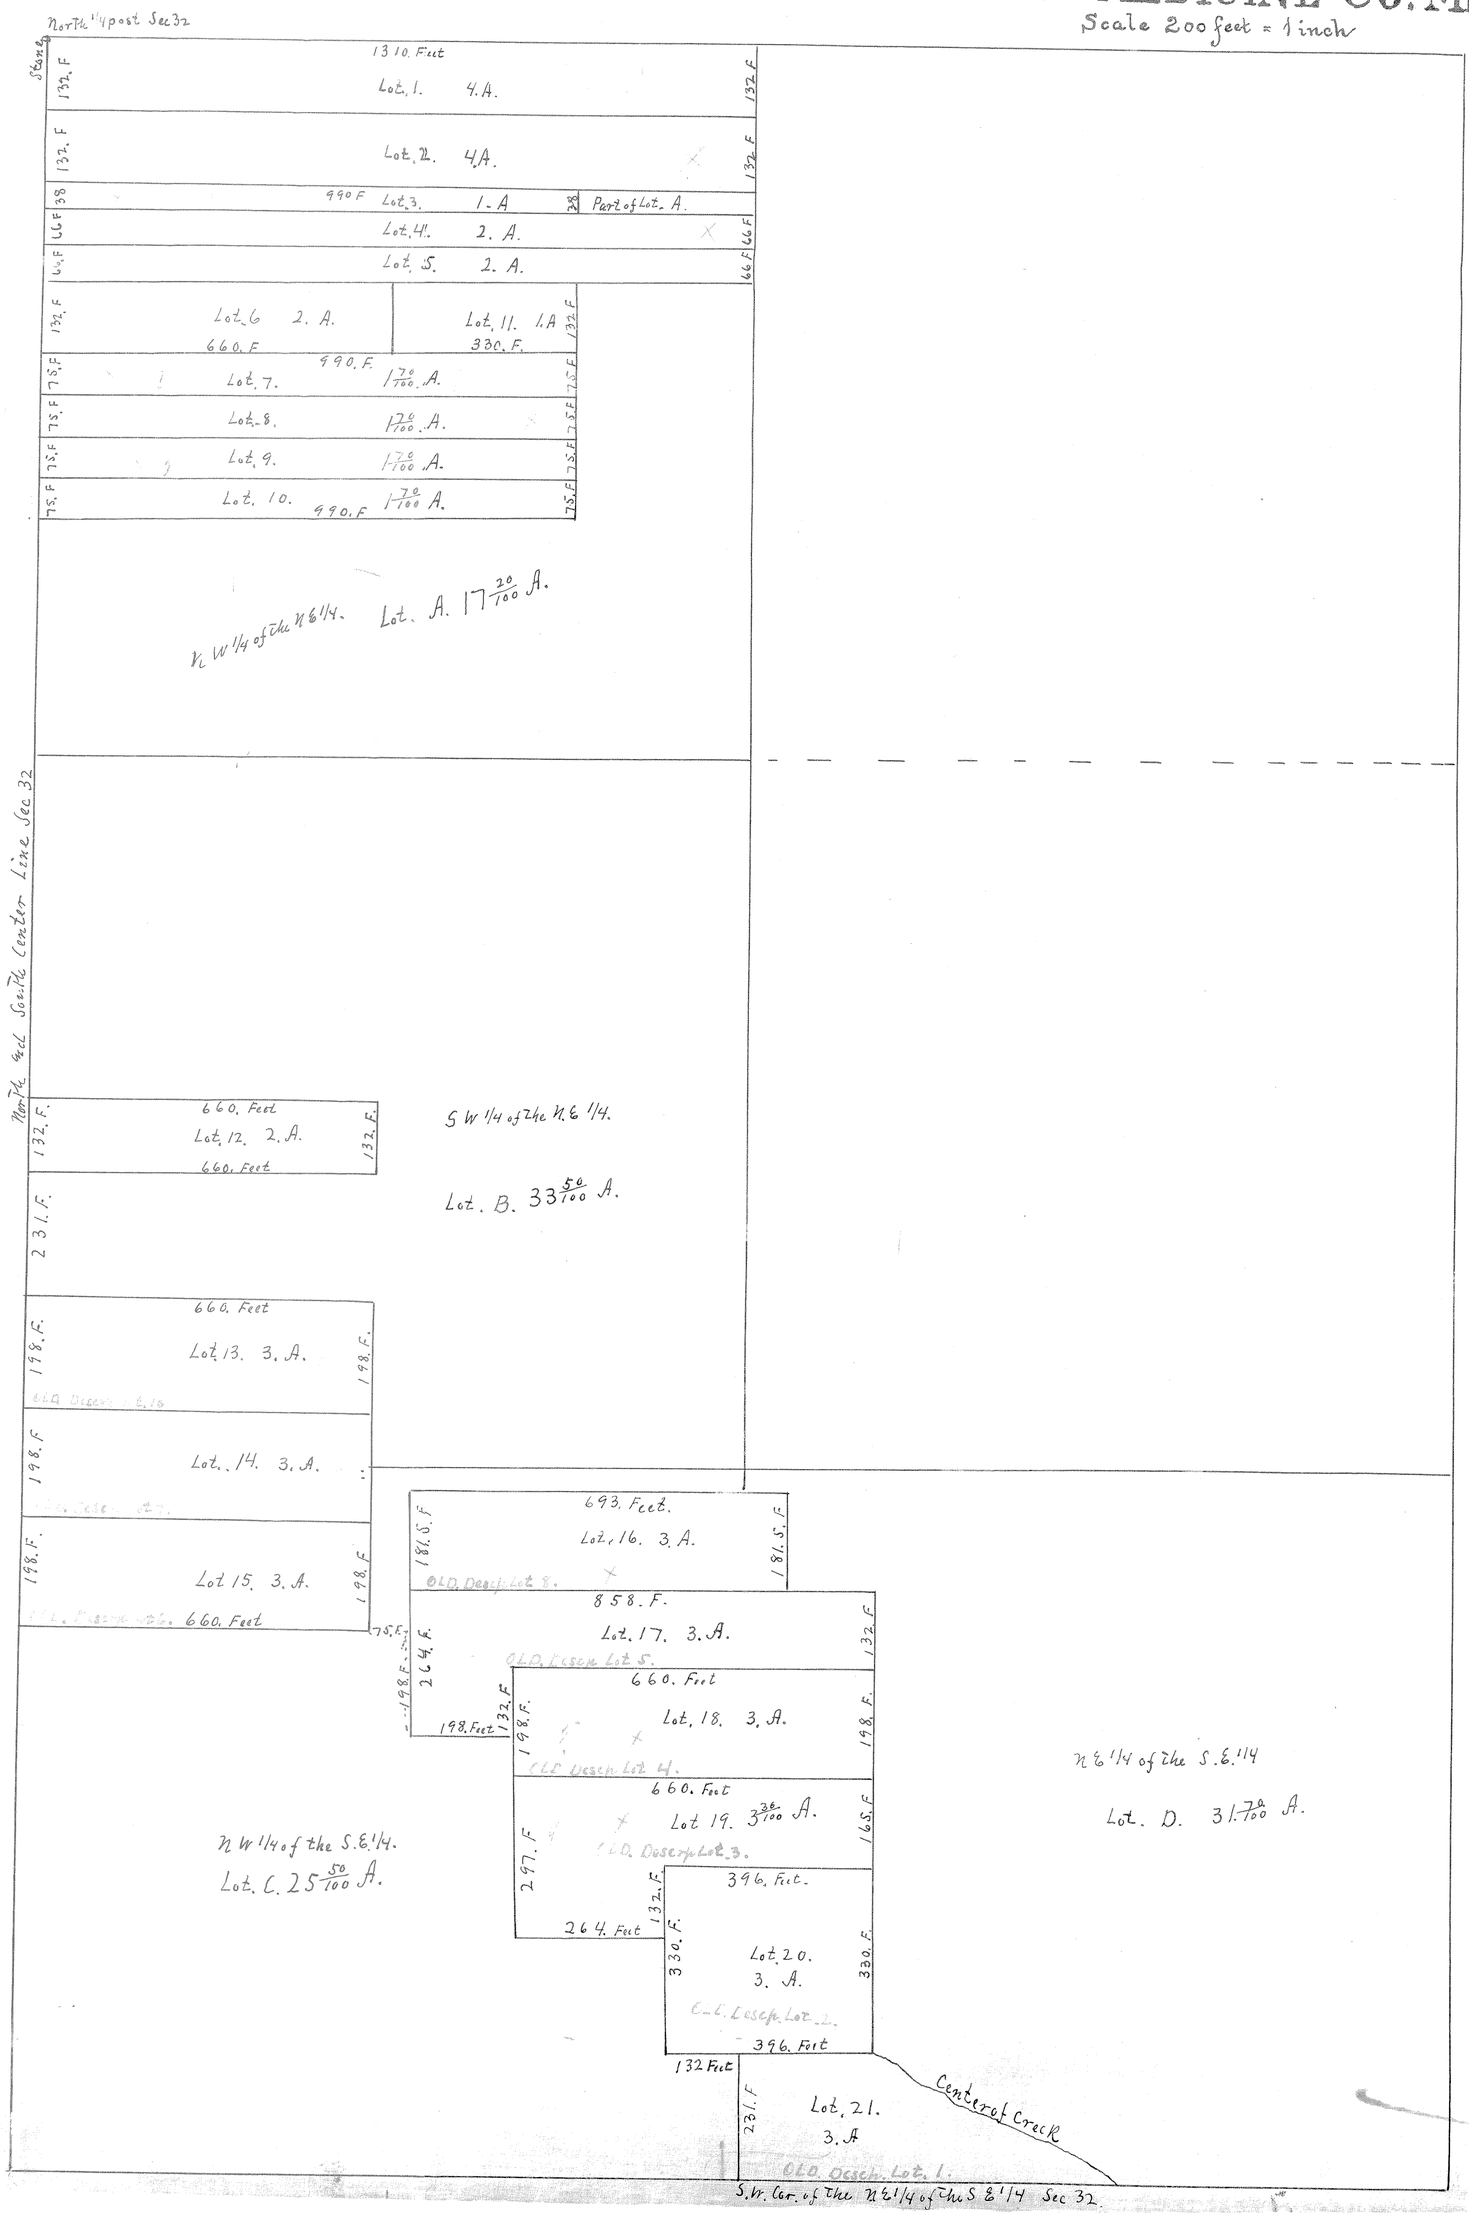

County of Yellow Medicine } S.S.
State of Minnesota

I. John Norgaard as County Surveyor of said County does hereby certify that at the request of the County Auditor of said County. I have from the record in the Office of the Register of Deeds of said County and from a Survey made in Oct 1908. of the W 1/2 of the N E 1/4 and the N 1/2 of the S.E 1/4 Section 32. Township No 114 North Range No 45. West said County - make the foregoing plat for Taxation purposes

The distance as shown on plat are in feet and dicimals thereof.

Granite Falls Oct 27th 1908.

John Norgaard
County Surveyor.

Oct 29th 1908 & 10 A.M.
on 55 Plats
C. Schlemmer
Register of Deeds