OFFICIAL

THE COMMISSIONER OF TRANSPORTATION IS HEREBY DESIGNATING THE DEFINITE LOCATION OF SNOW FENCE EASEMENT

as shown on this map prepared by the State of Minnesota Department of Transportation and is hereby certified as the official map of the Snow Fence Easement within the designated portion of Section 34 and the Commissioner's Order therefore, pursuant to Minnesota Statutes, section 160.085, section 160.14 subd. 1

It is further ordered that state shall have the right to access to said tracts.

It is further ordered that it is necessary to acquire all trees, shrubs, grass and herbage within the foresaid Snow Fence Easement and to keep and have the exclusive control of the same.

Commissioner's Order No.	Location	Nature of Interest
85316	SNOW FENCE 87-SF01	SNOW FENCE EASEMENT

Certified :

Elwyn Tinklenberg
Commissioner of Transportation

3.23.01
K.T. Rasmussen — Date
Director, Office of Land Management

I hereby certify that this map was prepared by me or under my direct supervision and that I am a duly Registered Land Surveyor under the Laws of the State of Minnesota; that all measurements are correctly shown on this map and that all monuments have been correctly placed as shown on this map.

Certified by Richard Knoff — 11546 — 3-28-01
Licensed Land Surveyor, Mn/DOT District Office — License No. — Date

CONVENTIONAL SYMBOLS

Section Line
Quarter Line
Sixteenth Line
Property Line
R/W Boundary — R/W
Existing D.O.T. R/W Line
And Other Road R/W's
Railroad R/W
Private Easement
Temporary Easement — T. E.
Building Removal Easement — B. R. E.
R/W Parcel Number — 3
Access Control
Access Opening — OPEN
Cast Iron Monument or 2"x2" D.O.T. Iron Pipe with Aluminum Cap
3/4" D.O.T. Iron Pin
Other Iron Monument
Concrete or Stone Monument
R/W Boundary Corner — PT2

DISTANCES SHOWN TO FEET (66, 80 ETC.) ARE EXTRINSIC VALUES.

SCALE : 1 inch = 100 feet
0 50 100 200 300 400 500

MINNESOTA DEPARTMENT OF TRANSPORTATION
SNOW FENCE MAP NO. 87-SF01

CONTROL SECTION NO. 8708 (68=154-21)
IN THE SOUTH HALF OF THE SOUTHWEST QUARTER OF SECTION 35, T. 115 N., R. 46 W., YELLOW MEDICINE COUNTY, MINNESOTA

SEC. 35, T 115 N, R 46 W

VICINITY MAP

C.S. 8708(68=154-21) S.P. 8828-11
PARCEL 203 (SNOW FENCE EASEMENT)
JEFFREY CHRISTIANSON

PT. SW1/4	SEC. 35-115-46
ENTIRE TRACT	MDA
PERMANENT EASEMENT	2.35 AC.
ACCESS EASEMENT	

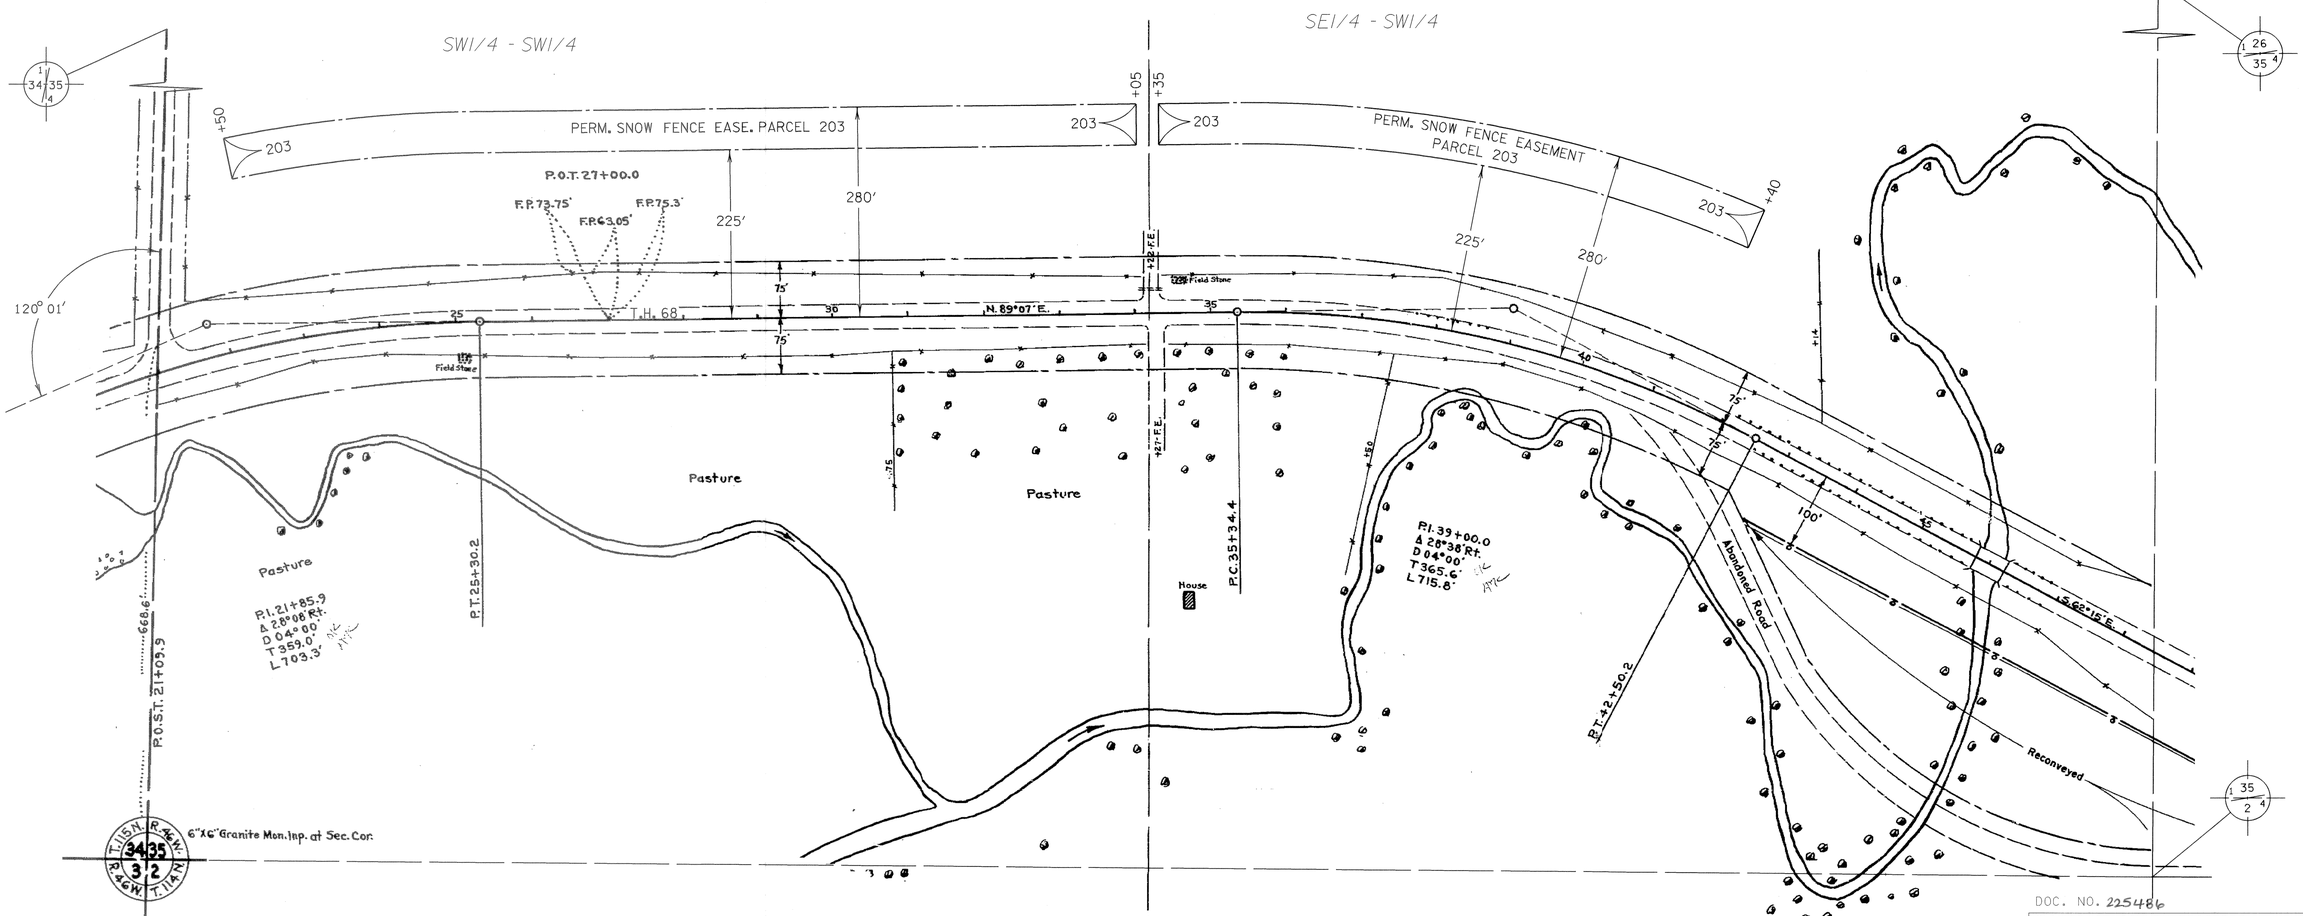

DOC. NO. 225486

OFFICE OF COUNTY RECORDER
YELLOW MEDICINE COUNTY, MINN
I HEREBY CERTIFY THAT THIS MAP HAS BEEN FILED IN THIS OFFICE ON March 29, 2001 AT 10:00 A.M. AS DOC. NO. 225486
PLAT FILE ENV. No. 113
Kay Nordahl
COUNTY RECORDER

ORDER NO.
SNOW FENCE MAP NO. 87-SF01