5th P.M.

00'-00"

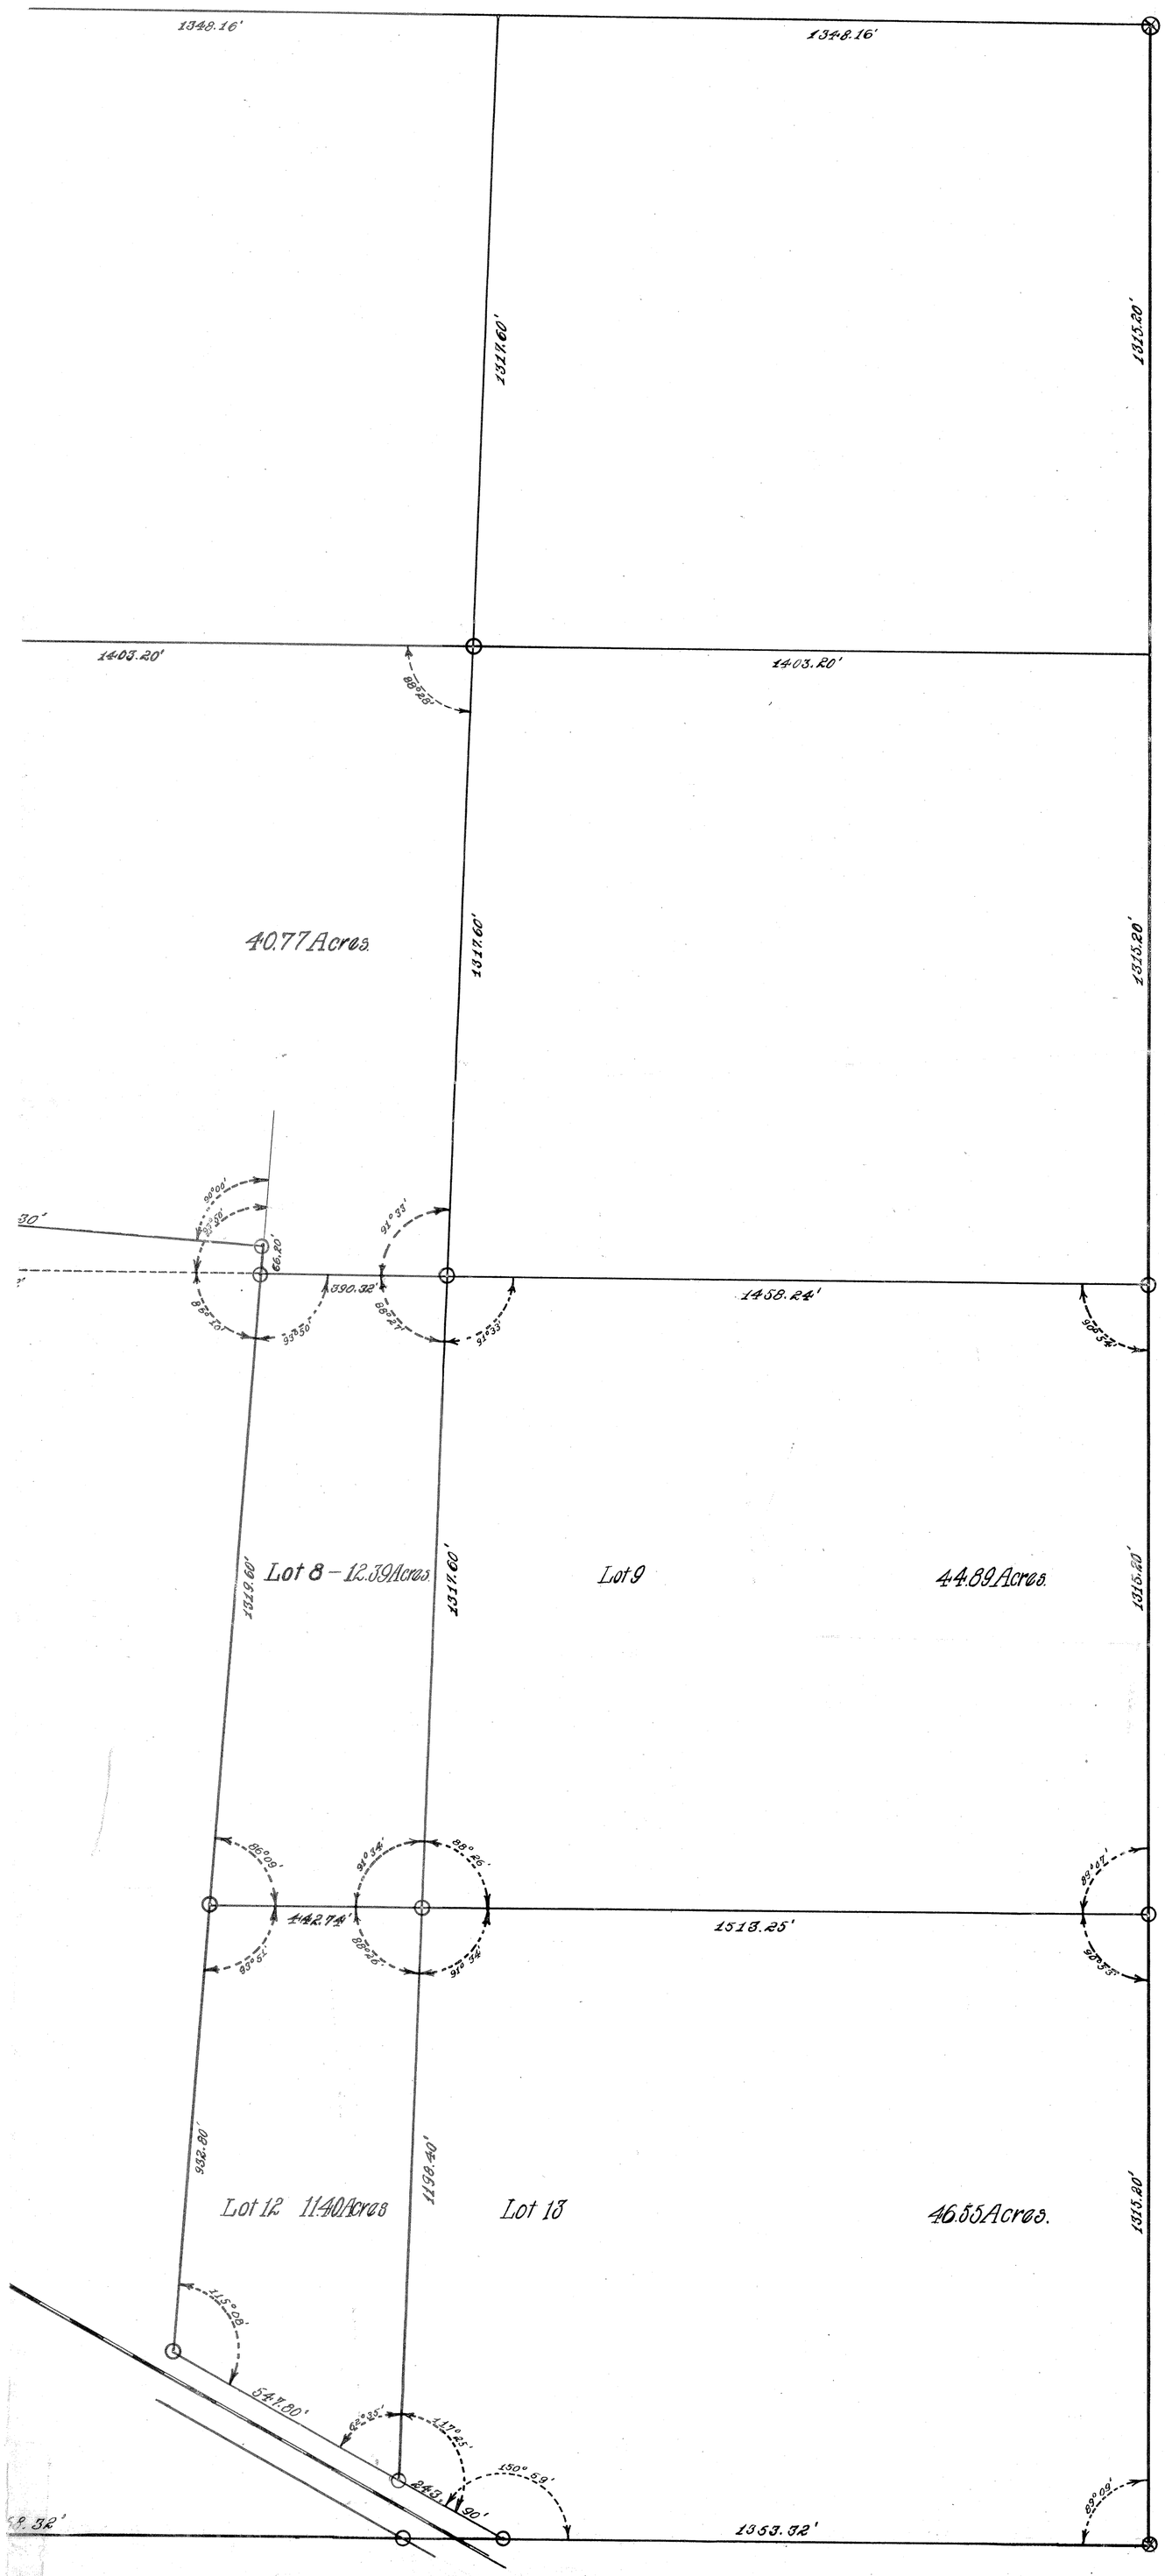

Know all men by these presents, That I, Emmett J. Culligan unmarried, have caused the land embraced in Lots One, (1) to thirteen (13), inclusive, to be laid out and platted as shown on accompanying map.

Signed and sealed in the presence of

D. L. Burnham
P. J. Anderson

Emmett J. Culligan (L.S.)

State of Minnesota, County of Lyon } S.S.

On this 3rd day of Sept., 1917, before me, a Notary Public in and for said county, personally came the above named E. J. Culligan, known to me to be the person who enacted the above dedication and acknowledged the same to be his free act and deed.

J. M. Morrison
NOTARY PUBLIC, Lyon County, Minn.
My Commission Expires May 23rd, 1918.

I hereby certify that the survey of the lands in that part of section 33, Twp. 114 N. of R. 44 W. of the 5th P.M. and as shown on the annexed plat as Lots 1 to 13, inclusive, was made by me and that the areas, distances and angles as shown are correct.

C. W. Lanphere.
Civil Engineer.

State of Minnesota, County of Lyon } S.S.

On this 3rd day of Sept, 1917, before me a Notary Public in and for said county personally appeared the above named C. W. Lanphere, known to me to be the person who enacted the above certificate and acknowledged the same to be his free act and deed.

J. M. Morrison
NOTARY PUBLIC, Lyon County, Minn.
My Commission Expires May 23rd, 1918.

Note:– Stones as found are shown thus. ⊗
Iron pins as set are shown thus. O

61665

Office of Register of Deeds, Yellow Medicine County Minn } ss.
I hereby certify that the within instrument was filed in this office on the 2 day of Oct 1917 at 3 o'clock P M. Book K. 17.
L. S. Owen
Register.
By _____ Deputy.

I hereby certify that taxes for the year 1916 on the lands described within are paid.
E. A. Evens
County Treasurer.

Taxes paid and transfer entered, this 2nd day of Oct. 1917.
G. H. Wilson
County Auditor.