27

Plat showing the Division of Sand Lake

in Sections 34 and 35, Town 114, Range 39
Yellow Medicine County, Minn.

Scale 400 ft = 1 inch

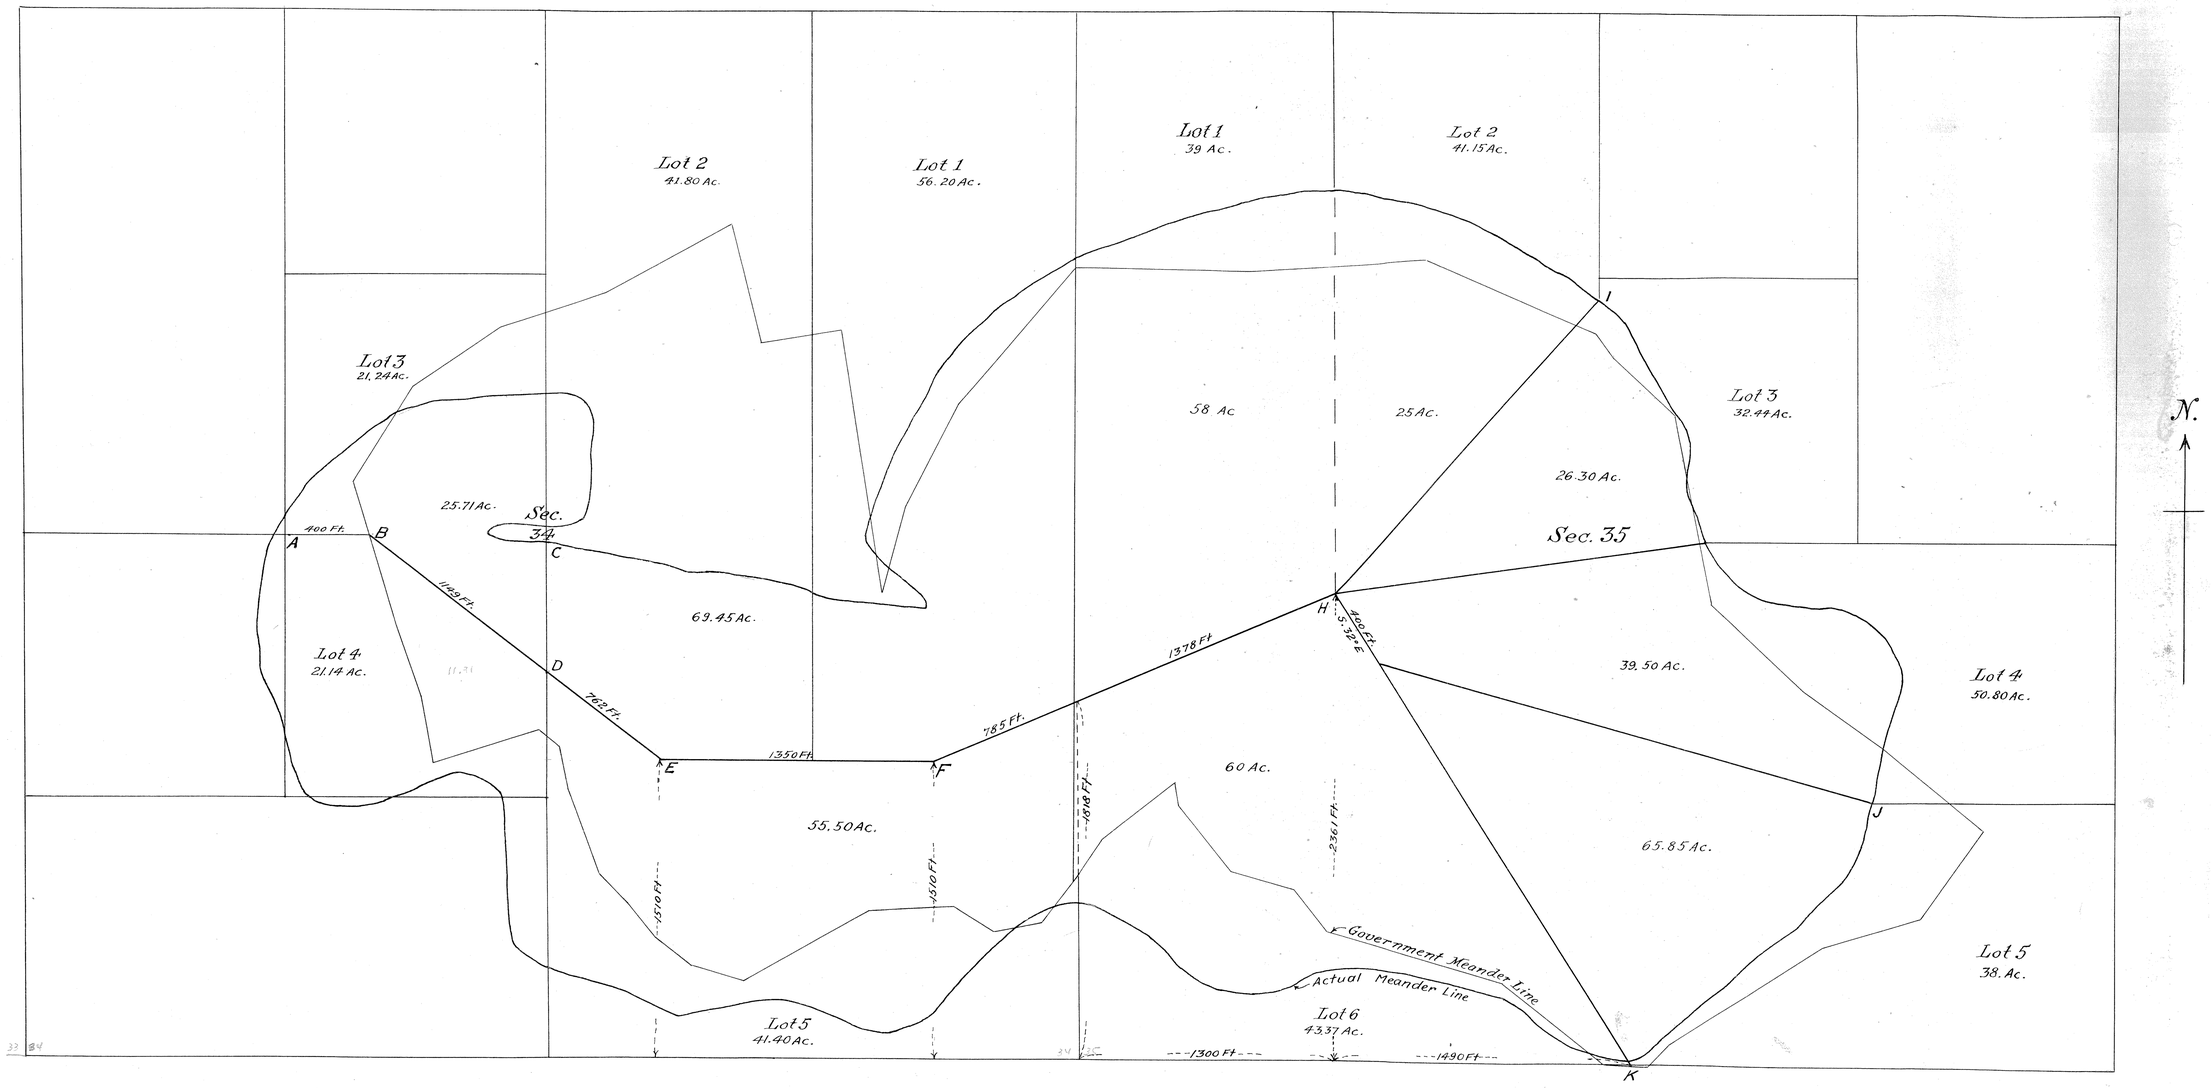

Field Notes
A Fence Corner
B Iron Pipe 6' long
C Fence Line
D Iron Pipe 6' Long
E Gas " 2' "
F " " " "
G " " " "
H " " " "

At B, D, E, F, G and H also stakes 1"x2" Marked Judicial Corner.
I Fence Line
J " "
K Stone

In Sec. 34	218.22 Ac.	inside Government Meander Line
" " 35	274.64 Ac.	" " " "

79021

State of Minnesota
County of Yellow Medicine } ss

I hereby certify that the within instrument was filed in this office for record on the 16 day of Feb A.D., 1926 at 11 o'clock A.M. and was duly Recorded in Book B of Plats Page 27

L. S. Orwall
Register of Deeds,
By ..... Deputy.

I, John Norgaard, Surveyor, having been duly selected June 20th 1925 to survey and plat Sand Lake in Sections 34 and 35, Township 114, Range 39, Yellow Medicine County, Minnesota, do hereby certify that the above plat is a true representation of such Survey.— The Survey was made for the purpose of effecting a partition of the bed of said Lake, setting off to the several owners of the lands abutting said lake such portions of the bed of said lake as the are respectively entitled to have severally.— A boundary line marked on plat at various points by the letters "A", "B", "C", "D", "E", "F", "G", "H", "I", "J" and "K", which is the boundary line separating the various tracts in said Lake assigned to the owners.— The Acreage in all are more or less according to the Government Survey.— All distances are in feet.

Dated Granite Falls, February 9th 1926

John Norgaard
Surveyor.

State of Minnesota
County of Yellow Medicine } John Norgaard, being first duly sworn, says that he is the person who made the above plat and certificate, and that said certificate is true.

Subscribed and sworn to before me this 13th day of February 1926.

L S Orwall
Register of Deeds