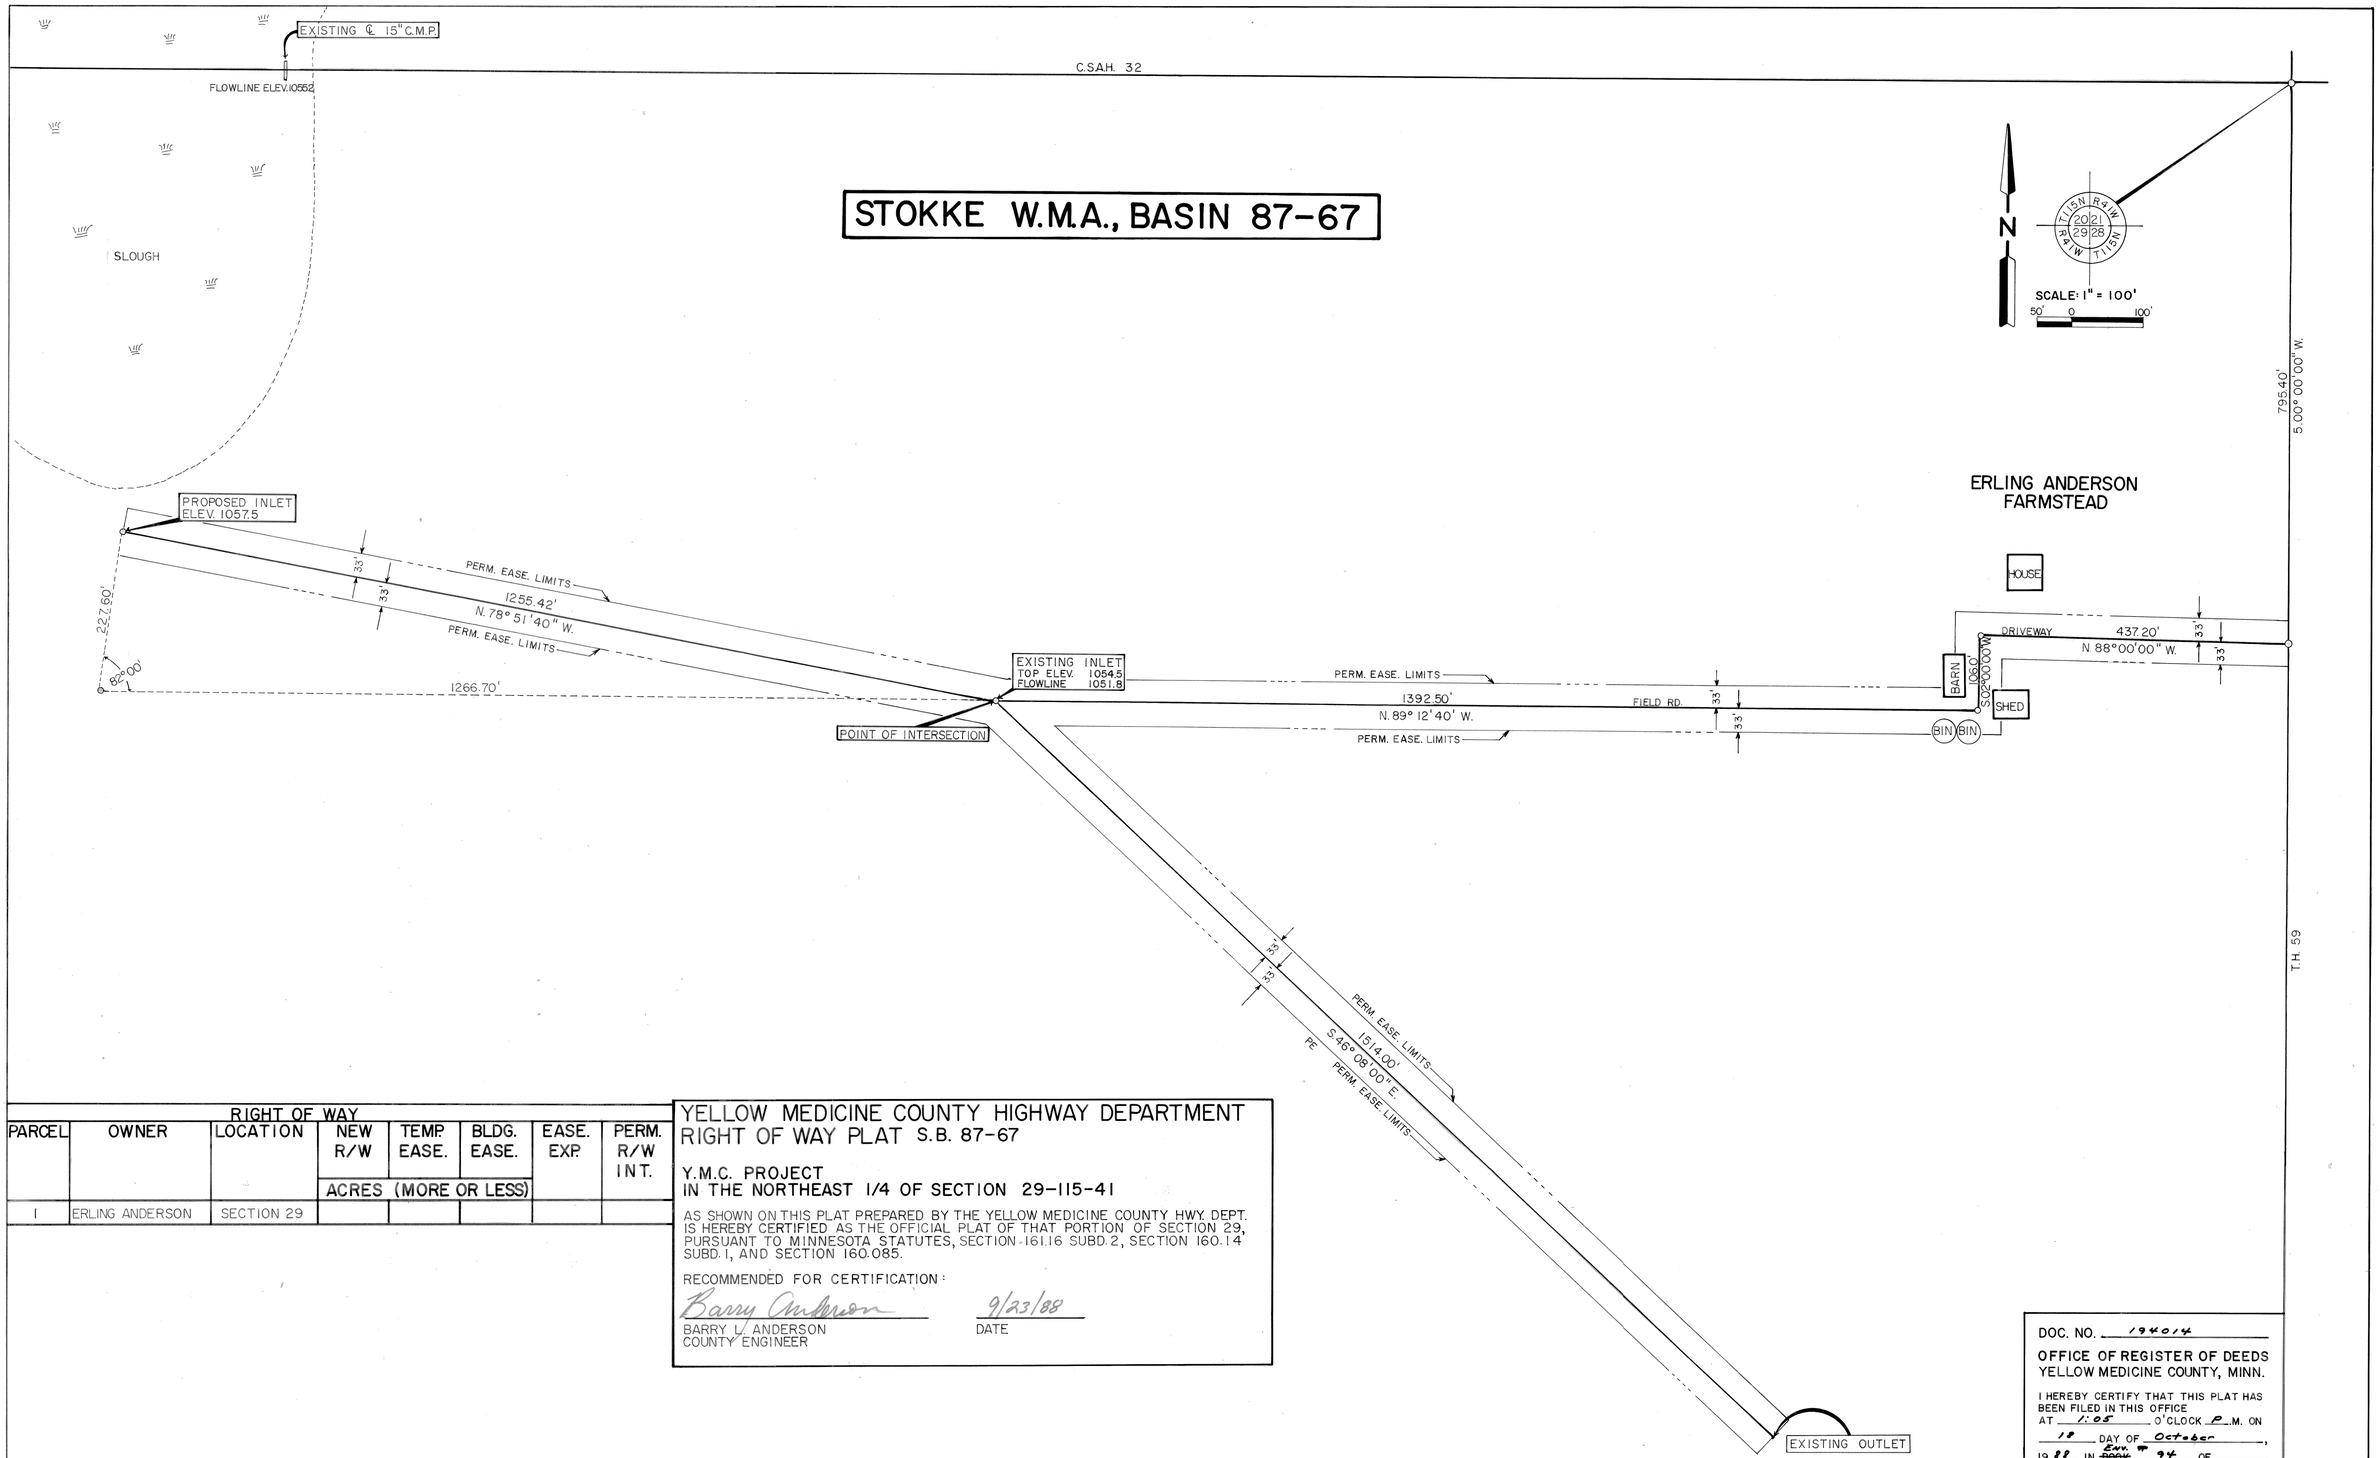

RIGHT OF WAY							
PARCEL	OWNER	LOCATION	NEW R/W	TEMP. EASE.	BLDG. EASE.	EASE. EXP.	PERM. R/W INT.
			ACRES (MORE OR LESS)				
1	ERLING ANDERSON	SECTION 29					

YELLOW MEDICINE COUNTY HIGHWAY DEPARTMENT
RIGHT OF WAY PLAT S.B. 87-67

Y.M.C. PROJECT
IN THE NORTHEAST 1/4 OF SECTION 29-115-41

AS SHOWN ON THIS PLAT PREPARED BY THE YELLOW MEDICINE COUNTY HWY. DEPT. IS HEREBY CERTIFIED AS THE OFFICIAL PLAT OF THAT PORTION OF SECTION 29, PURSUANT TO MINNESOTA STATUTES, SECTION 161.16 SUBD. 2, SECTION 160.14 SUBD. 1, AND SECTION 160.085.

RECOMMENDED FOR CERTIFICATION:

Barry Anderson — 9/23/88

BARRY L. ANDERSON
COUNTY ENGINEER

DATE

DOC. NO. 194014

OFFICE OF REGISTER OF DEEDS
YELLOW MEDICINE COUNTY, MINN.

I HEREBY CERTIFY THAT THIS PLAT HAS BEEN FILED IN THIS OFFICE AT 1:05 O'CLOCK P.M. ON 18 DAY OF October, 1988 IN ~~BOOK~~ ENV. # 94 OF ____, PAGE ____.

Norman A. Opdahl
~~REGISTER OF DEEDS~~
COUNTY RECORDER