NEW CURVE DATA	
P.I.	= 82+61
Δ	= 45°01' LT.
D	= 5°15'
T	= 452.24'
E	= 89.99'
R	= 1091.34'
L	= 857.46'

OLD CURVE DATA	
P.I.	= 82+61
Δ	= 45°01' LT.
D	= 7°
T	= 339.18'
E	= 67.49'
R	= 818.51'
L	= 643.10'

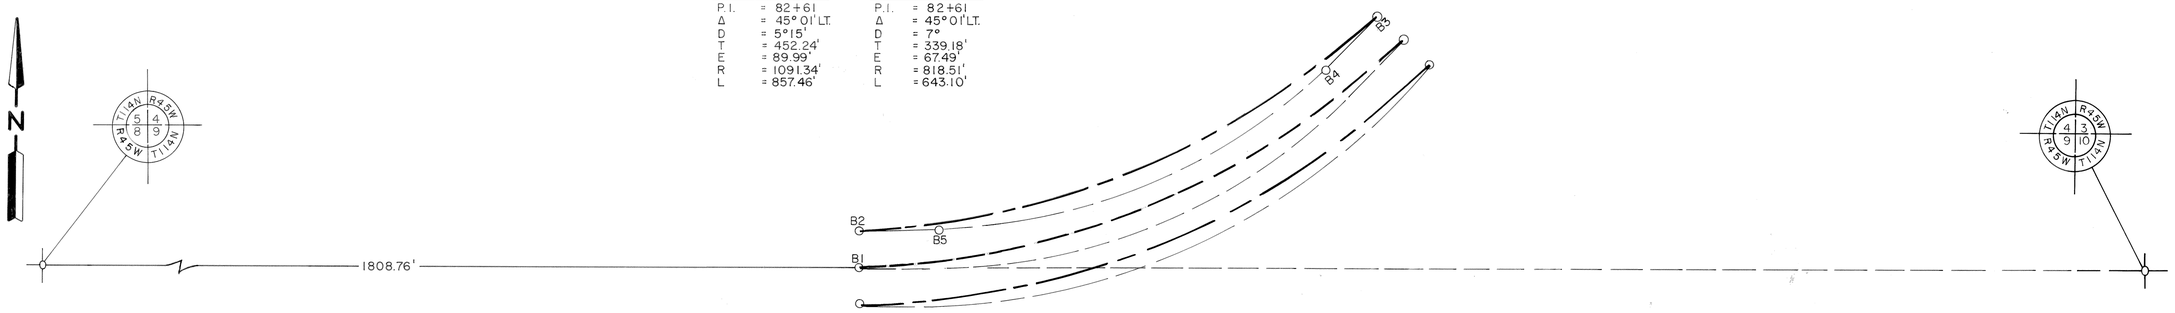

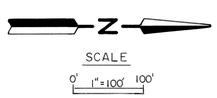

RIGHT OF WAY

PARCEL	OWNER	LOCATION	NEW RD. R/W	TEMP. EASE.	BLDG. EASE.	EASE. EXP.	PERM. R/W INT.
			ACRES (MORE OR LESS)				
1	BARLAGE-DOOM (PARTNER	SECTION 4	0.24				FEE

PLAT BOUNDARY DATA

POINT	DISTANCE	AZIMUTH
B2-B3	Δ 45°01'00"	R 1041.34'
	C 797.29' CAZ 67°29'30"	ARC 818.17'
B3-B4	113.05'	224°59'00"
B4-B5	Δ 45°01'00"	R 768.51'
	C 588.40' CAZ 247°29'30"	ARC 603.81'
B5-B2	113.05'	270°00'00"

CONVENTIONAL SYMBOLS

SECTION LINE
QUARTER LINE
SIXTEENTH LINE
PROPERTY LINE
R/W BOUNDARY — PROP. R/W
EXISTING M.H.D. R/W LINE
OTHER ROAD R/W
RAILROAD R/W
PRIVATE EASEMENT
TEMPORARY EASEMENT — T. E.
BUILDING REMOVAL EASEMENT — B.R.E.
R/W PARCEL NUMBER — PARCEL NO. 1
ACCESS CONTROL — O
ACCESS OPENING — O — OPEN — O
CAST IRON MONUMENT OR 1/2" M.H.D. IRON PIPE WITH ALUMINUM CAP
3/4" M.H.D. IRON PIN
OTHER IRON MONUMENT
CONCRETE OR STONE MONUMENT
R/W BOUNDARY CORNER

YELLOW MEDICINE COUNTY HIGHWAY DEPARTMENT RIGHT OF WAY PLAT NO. 87-630-03 (1)

Y.M.C. PROJECT NO. 87-630-03
IN THE SOUTHWEST 1/4 OF SECTION 4-114-45

AS SHOWN ON THIS PLAT PREPARED BY THE YELLOW MEDICINE COUNTY HWY. DEPT. IS HEREBY CERTIFIED AS THE OFFICIAL PLAT OF THAT PORTION OF C.S.A.H. 30, WITHIN THE DESIGNATED PORTION OF SECTION 4, PURSUANT TO MINNESOTA STATUTES, SECTION 161.16 SUBD. 2, SECTION 160.14 SUBD. 1, AND SECTION 160.085.

RECOMMENDED FOR CERTIFICATION:

Barry Anderson — BARRY L. ANDERSON, COUNTY ENGINEER
17606 — REG. NO.
9/9/88 — DATE

DOC. NO. 194249
OFFICE OF ~~REGISTER OF DEEDS~~ County Recorder
YELLOW MEDICINE COUNTY, MINN.

I HEREBY CERTIFY THAT THIS PLAT HAS BEEN FILED IN THIS OFFICE AT 9:55 O'CLOCK A.M. ON 21 DAY OF March, 19 89 IN ~~BOOK~~ Env. # 95 OF _____, PAGE _____.

Normand Opdahl
~~REGISTER OF DEEDS~~ County Recorder