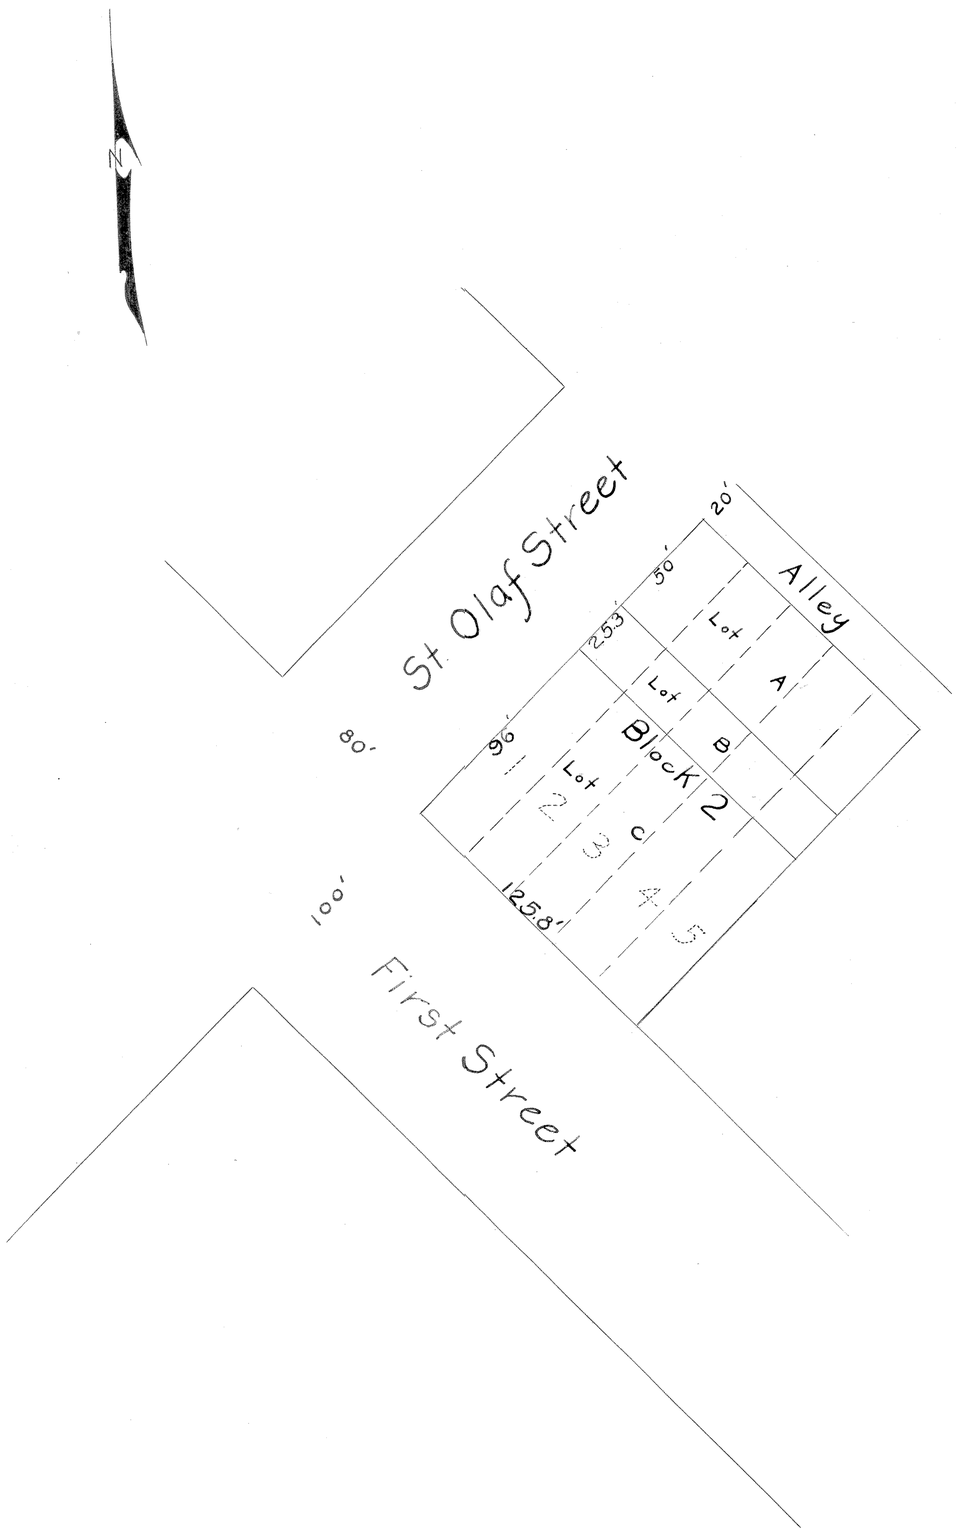

AUDITOR'S PLAT No 11

Lots A.B.&C. Block 2 Plat of Canby, Minn.
Yellow Medicine County
Scale 50' = 1"

State of Minnesota } S.S.
County of Yellow Medicine

I John Norgaard as County Surveyor of said County and State - do hereby certify that at the request of the County Auditor of said County and Lucius F. Clark Trustee for Canby Investment Co. I have made the subdivision of lots 1, 2, 3, 4, & 5 of Block 2 Original Plat of Canby. The lots of the subdivisions to be known as A, B, & C. The distances as shown on plat are in feet and decimals thereof.

The survey corresponds as I found the distances over 20 years ago.

Granite Falls, Minnesota April 18th 1934.

John Norgaard
County Surveyor

91854

Office of Register of Deeds
State of Minnesota } ss
County of Yellow Medicine

I hereby certify that the within instrument was filed in this office for record on the 20th day of April A.D., 1934 at 2 o'clock P. M., and was duly Recorded in Book B of Plats Page 34

O. B. Martin
Register of Deeds.

By ..... Deputy.