DIAMOND MALL ADDITION

to the CITY of CLARKFIELD

DEVELOPER:
CLARKFIELD H. R. A.
CLARKFIELD, MINN.

PREPARED BY:
BYRON DAHLE
LAND SURVEYORS
WILLMAR, MINN.

AREA = 0.38 ACRES

BEARINGS ARE ON ASSUMED DATUM

SCALE 1" = 10'

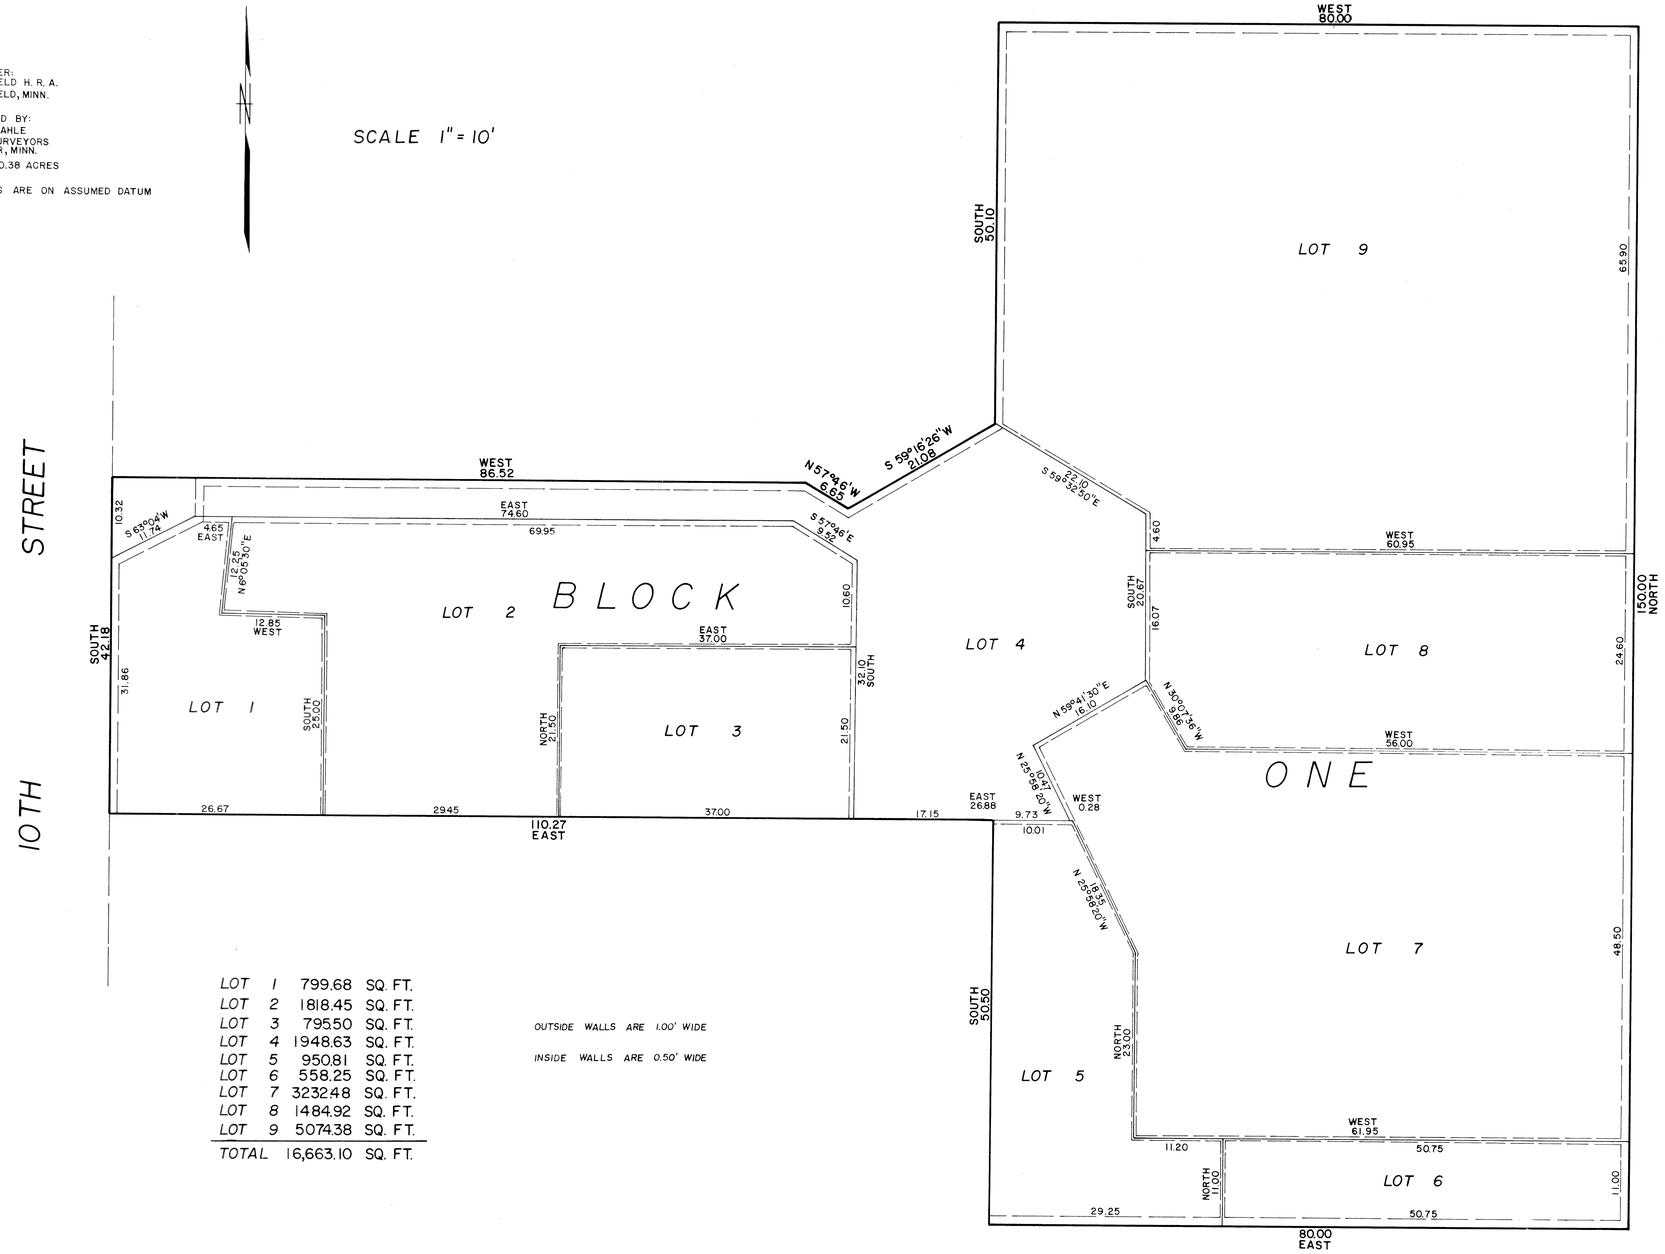

LOT	1	799.68	SQ. FT.
LOT	2	1818.45	SQ. FT.
LOT	3	795.50	SQ. FT.
LOT	4	1948.63	SQ. FT.
LOT	5	950.81	SQ. FT.
LOT	6	558.25	SQ. FT.
LOT	7	3232.48	SQ. FT.
LOT	8	1484.92	SQ. FT.
LOT	9	507.438	SQ. FT.
TOTAL		16,663.10	SQ. FT.

OUTSIDE WALLS ARE 1.00' WIDE

INSIDE WALLS ARE 0.50' WIDE