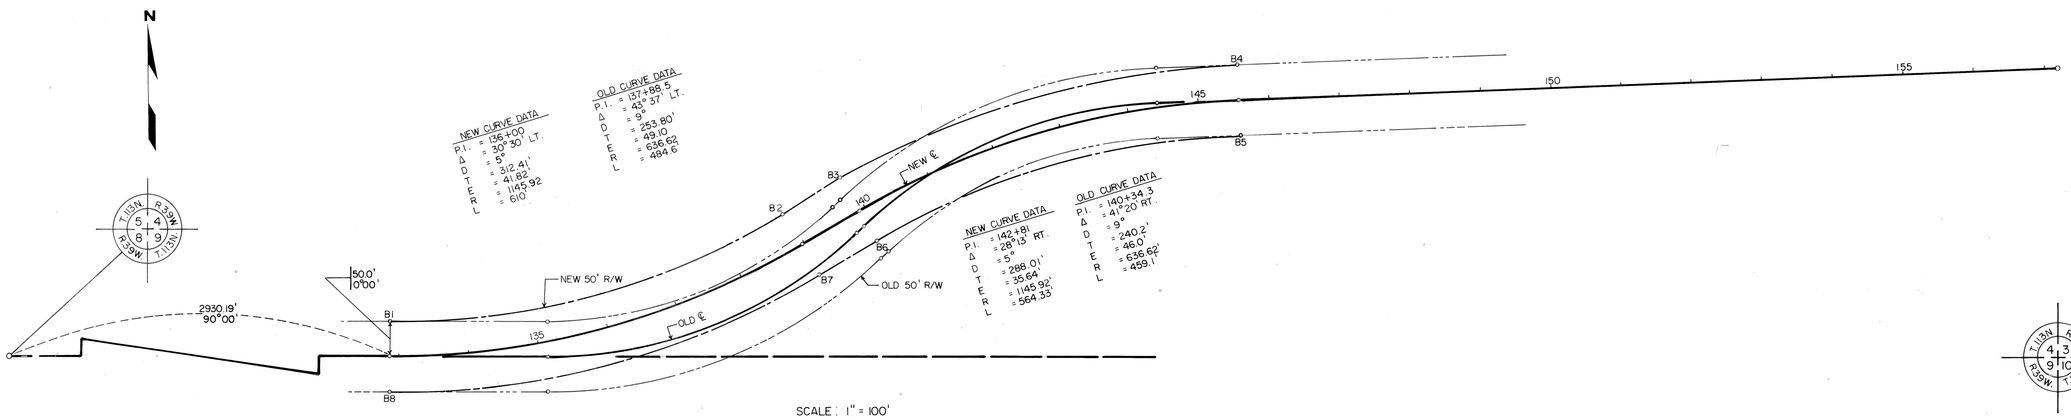


SCALE : 1" = 100'

| RIGHT OF WAY IN SECTION 4 | | | | | | | | |
|---|---|---|---|---|---|---|---|---|
| PARCEL | OWNER | LOCATION | | NEW C.S.A.H. R/W. | TEMP. EASE. | BLDG. REM. EASE. | EASE. EXP. | PERM. R/W INT. |
| | | | | ACRES (MORE OR LESS) | | | | |
| 1 | LEONA WILKINSON | GOV. LOTS 3 & 4 | | 0.55 | | | | |

| PLAT BOUNDARY DATA | | | |
|---|---|---|---|
| POINT | DISTANCE | AZIMUTH | |
| B1-B2 | Δ 30°30'00" | R 1095.92' | |
| C 576.53' | CAZ 74°45'00" | ARC 583.39' | |
| B2-B3 | 95.40' | 59°30'00" | |
| B3-B4 | Δ 28°13'00" | R 1195.92' | |
| C 583.03' | CAZ 73°36'30" | ARC 588.96' | |
| B4-B5 | 100.00' | 177°43'00" | |
| B5-B6 | Δ 28°13'00" | R 1095.92' | |
| C 534.27' | CAZ 253°36'30" | ARC 539.71' | |
| B6-B7 | 95.40' | 239°30'00" | |
| B7-B8 | Δ 30°30'00" | R 1195.92' | |
| C 629.13' | CAZ 254°45'00" | ARC 636.62' | |
| B8-B1 | 100.00' | 360°00'00" | |

# YELLOW MEDICINE COUNTY HIGHWAY DEPARTMENT
# RIGHT OF WAY PLAT NO. 87-601-05 (1)

Y.M.C. PROJECT NO. 87-601-05
IN THE EAST HALF OF SECTION 4, T. 113 N., R. 39 W.

AS SHOWN ON THIS PLAT PREPARED BY THE YELLOW MEDICINE COUNTY HWY. DEPT. IS HEREBY CERTIFIED AS THE OFFICIAL PLAT OF THAT PORTION OF C.S.A.H. 1, WITHIN THE DESIGNATED PORTION OF SECTION 4, PURSUANT TO MINNESOTA STATUTES, SECTION 161.16 SUBD. 2, SECTION 160.14 SUBD. 1, AND SECTION 160.085.

RECOMMENDED FOR CERTIFICATION:

Don D. Paulson 5-21-87
DON D. PAULSON — DATE
COUNTY ENGINEER

Document No. 191295
I hereby certify that the within instrument was filed in this office for record on: July 24, 1987 at 9:00 o'clock A.M. and was duly recorded in Book 50 of Misc., on page 245.
Plat File Envelope No. 92

Norman J. Opdahl, County Recorder
by Kay Nordahl, Deputy