OFFICIAL

THE COMMISSIONER OF TRANSPORTATION IS HEREBY DESIGNATING THE DEFINITE LOCATION OF SNOW FENCE EASEMENT

as shown on this map prepared by the State of Minnesota Department of Transportation and is hereby certified as the official map of the Snow Fence Easement within the designated portion of Section 34 and the Commissioner's Order therefore, pursuant to Minnesota Statutes, section 160.085, section 160.14 subd. 1

It is further ordered that state shall have the right to access to said tracts.

It is further ordered that it is necessary to acquire all trees, shrubs, grass and herbage within the foresaid Snow Fence Easement and to keep and have the exclusive control of the same.

Commissioner's Order No.	LOCATION	Nature of Interest
85317	SNOW FENCE 87-SF02	SNOW FENCE EASEMENT

Certified :

Elwyn Tinklenberg
Commissioner of Transportation

for K.F. Rasmussen — 3-22-01
Director, Office of Land Management — Date

I hereby certify that this map was prepared by me or under my direct supervision and that I am a duly Registered Land Surveyor under the Laws of the State of Minnesota; that all measurements are correctly shown on this map; and that all monuments have been correctly placed as shown on this map.

Certified by Richard Knoff — 11526 — 3-28-01
Licensed Land Surveyor, Mn/DOT District Office — License No. — Date

CONVENTIONAL SYMBOLS

Section Line
Quarter Line
Sixteenth Line
Property Line
R/W Boundary — R/W
Existing D.O.T. R/W Line
And Other Road R/W's
Railroad R/W
Private Easement
Temporary Easement — T. E.
Building Removal Easement — B. R. E.
R/W Parcel Number — 3
Access Control
Access Opening — OPEN
Cast Iron Monument or 2"x2" D.O.T. Iron Pipe with Aluminum Cap
3/4" D.O.T. Iron Pin
Other Iron Monument
Concrete or Stone Monument
R/W Boundary Corner — PT2

DISTANCES SHOWN TO FEET (66, 80 ETC.) ARE EXTRINSIC VALUES.

SCALE : 1 inch = 100 feet
0 50 100 200 300 400 500

MINNESOTA DEPARTMENT OF TRANSPORTATION
SNOW FENCE MAP NO. 87-SF02

CONTROL SECTION NO. 8705 (67=48-22)
IN THE SOUTHWEST QUARTER OF SECTION 6, T. 115 N., R. 43 W.
YELLOW MEDICINE COUNTY, MINNESOTA

SEC. 6, T 115 N, R 43 W

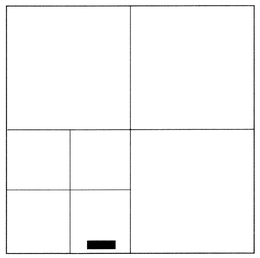

VICINITY MAP

N

C.S. 8705(67=48-22) S.P. 8828-11
PARCEL 321 (SNOW FENCE EASEMENT)
CHARLES SIMONSON

PT. SE1/4 SW1/4
ENTIRE TRACT
PERMANENT EASEMENT
ACCESS EASEMENT

SEC. 6-115-43
MDA
0.72 AC.

SE1/4 - SW1/4

SW1/4 - SW1/4

P.I. 593+76.1
Δ 0°54' LT.
D 0°05'
T 540.0
L 1080.0
E 2.12

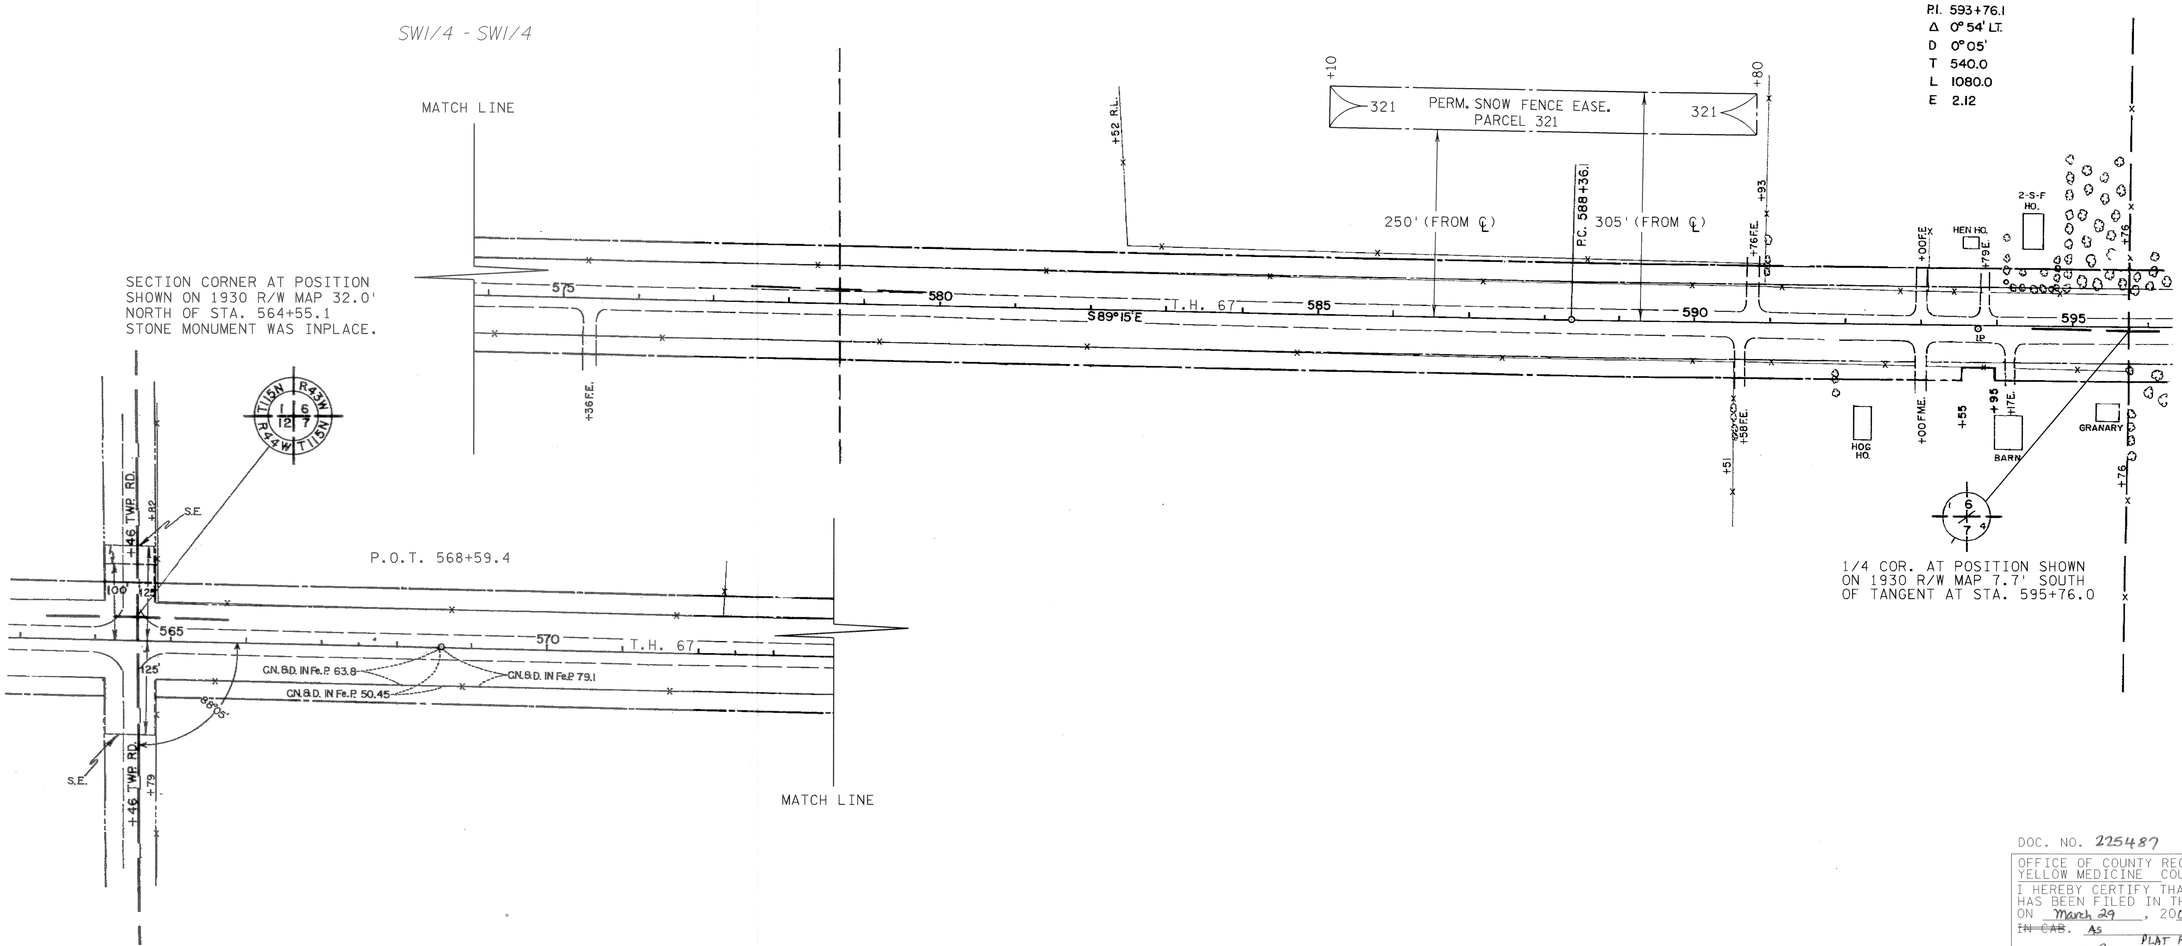

DOC. NO. 225487

OFFICE OF COUNTY RECORDER
YELLOW MEDICINE COUNTY, MINN
I HEREBY CERTIFY THAT THIS MAP HAS BEEN FILED IN THIS OFFICE ON March 29, 2001 AT 10:05 A.M
~~IN CAB.~~ As DOC. NO. 225487
PLAT FILE ENV. NO. 114
COUNTY RECORDER

ORDER NO.
SNOW FENCE MAP NO. 87-SF02