ORIGINAL

STATE HIGHWAY RIGHT OF WAY PLAT No. 87-12

STATE PROJECT NO. 8701 (23=17)902
IN THE SOUTHWEST 1/4 OF SECTION 16 T115N, R39W
YELLOW MEDICINE COUNTY, MINNESOTA

THE COMMISSIONER OF HIGHWAYS IS HEREBY DESIGNATING THE DEFINITE LOCATION OF TRUNK HIGHWAY NO. 23 FROM 3.0 MILES SOUTHWEST OF GRANITE FALLS TO THE WEST JUNCTION OF PROPOSED TRUNK HIGHWAY NO. 212

As shown on this plat prepared by the State of Minnesota Department of Highways, is hereby certified as the official plat of that portion of said T.H. 23 within the designated portion of Section 16, and the Commissioner's Order therefor, pursuant to Minnesota Laws of 1969, Chapters 207, 208 and 209 (now codified as Minnesota Statutes 1969, section 161.16 subd. 2, section 160.14 subd. 1, and section 160.085 respectively).

Commissioner's Order No.	Location	Nature of Interest
57770	Plats 87-12 thru 87-16	Definite location, width, access, temporary easement and building removal easement.

Recommended for Certification: R. G. Brennan 7/29/76 — R. G. Brennan, Director of R/W Operations, Date

Certified: Frank D. Marzitelli 7-29-76 — Frank D. Marzitelli, Commissioner of Highways, Date

I hereby certify that this plat was prepared by me or under my direct supervision and is a correct representation of said survey; that all distances are horizontal ground distances in feet; that difference between azimuths represent plane angles in degrees, minutes and seconds; that the monuments to delineate this survey have been placed in the ground as shown on the plat; and that the right-of-way boundary lines are designated on the plat.

Certified by John E. Swenson — Registered Land Surveyor; 10460 — Reg. No.; 7-29-76 — Date

RIGHT OF WAY IN SECTION 16								
PARCEL	OWNER	LOCATION	TORREN'S CERTIFICATE NO.	NEW TH. R/W (ACRES (MORE OR LESS))	TEMPORARY EASEMENT (ACRES (MORE OR LESS))	BUILDING REMOVAL EASEMENT (ACRES (MORE OR LESS))	EASEMENT EXPIRES ON	PERMANENT R/W INTEREST
40	Lloyd G. Barber	SW¼ SW¼ E ½ SW¼		12.63	2.92		12-1-81	FEE

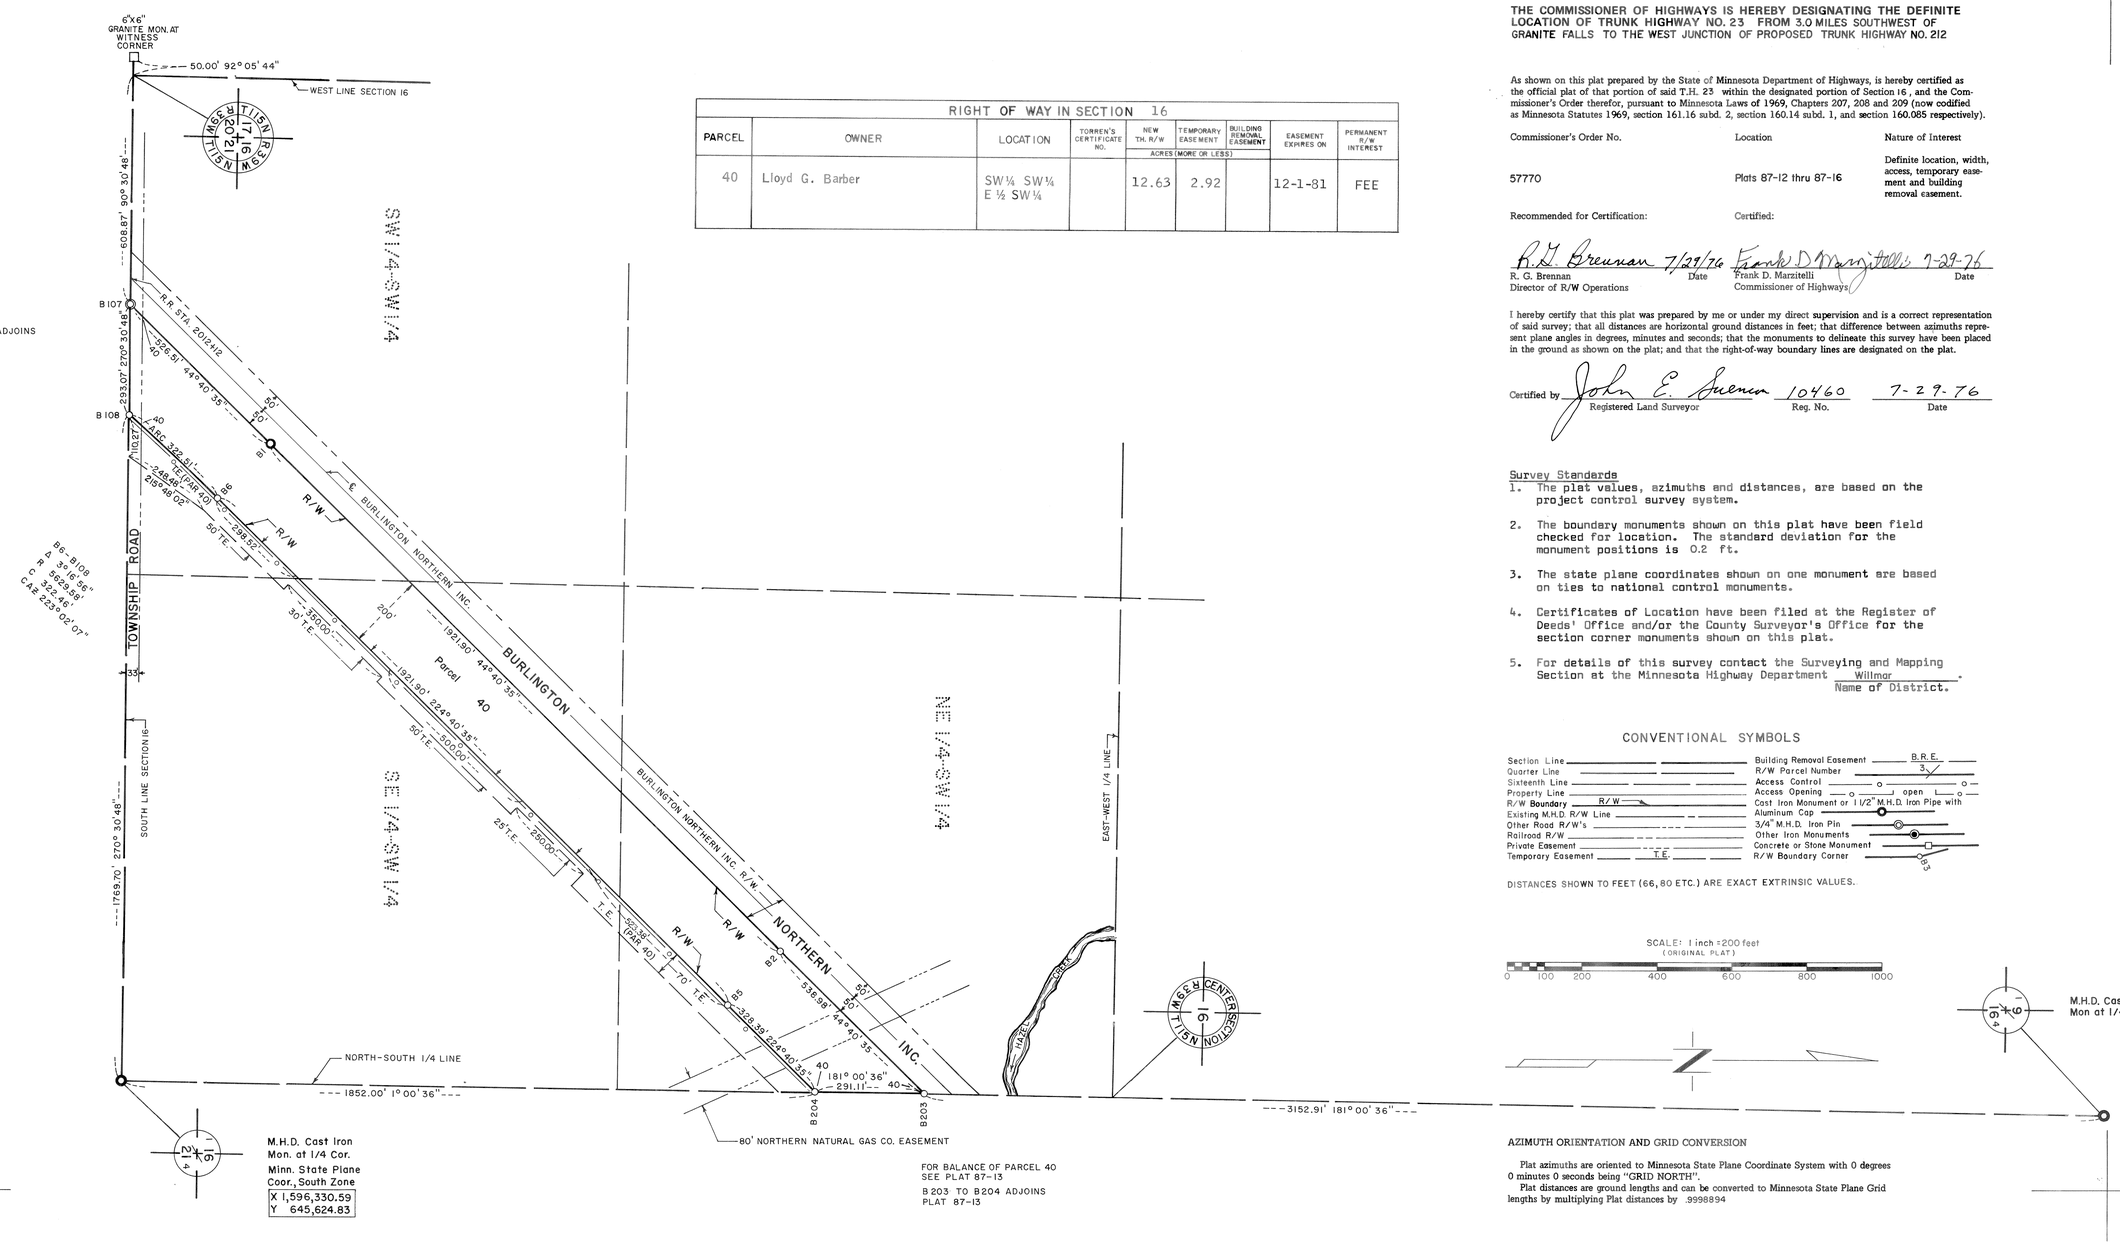

FOR BALANCE OF PARCEL 40 SEE PLAT 87-13

B 203 TO B204 ADJOINS PLAT 87-13

CONVENTIONAL SYMBOLS

Section Line
Quarter Line
Sixteenth Line
Property Line
R/W Boundary — R/W
Existing M.H.D. R/W Line
Other Road R/W's
Railroad R/W
Private Easement
Temporary Easement — T.E.
Building Removal Easement — B.R.E.
R/W Parcel Number — 3
Access Control
Access Opening — open
Cast Iron Monument or 1 1/2" M.H.D. Iron Pipe with Aluminum Cap
3/4" M.H.D. Iron Pin
Other Iron Monuments
Concrete or Stone Monument
R/W Boundary Corner — B3

DISTANCES SHOWN TO FEET (66, 80 ETC.) ARE EXACT EXTRINSIC VALUES.

SCALE: 1 inch = 200 feet (ORIGINAL PLAT)
0 100 200 400 600 800 1000

AZIMUTH ORIENTATION AND GRID CONVERSION

Plat azimuths are oriented to Minnesota State Plane Coordinate System with 0 degrees 0 minutes 0 seconds being "GRID NORTH".

Plat distances are ground lengths and can be converted to Minnesota State Plane Grid lengths by multiplying Plat distances by .9998894

Survey Standards

1. The plat values, azimuths and distances, are based on the project control survey system.
2. The boundary monuments shown on this plat have been field checked for location. The standard deviation for the monument positions is 0.2 ft.
3. The state plane coordinates shown on one monument are based on ties to national control monuments.
4. Certificates of Location have been filed at the Register of Deeds' Office and/or the County Surveyor's Office for the section corner monuments shown on this plat.
5. For details of this survey contact the Surveying and Mapping Section at the Minnesota Highway Department Willmar (Name of District).

PLAT NO. 87-12
S.P. 8701 (23=17)902

DOC. NO. 168150

OFFICE OF COUNTY RECORDER
YELLOW MEDICINE COUNTY, MINN.
I HEREBY CERTIFY THAT THIS PLAT HAS BEEN FILED IN THIS OFFICE AT 2:20 O'CLOCK P. M. ON 15 NOVEMBER, 19 76 IN ~~BOOK~~ OF ____, PAGE ____.
BKN. #91
Recorded & Indexed by
COUNTY RECORDER