38

AUDITORS

Subdivision No. 1.

Subdivision of Govt. Lot. 203.

In Section 28. Town 116. Range. 39. 5th Mer.

Yellow Medicine Co. Minn

Scale 200 - 1in

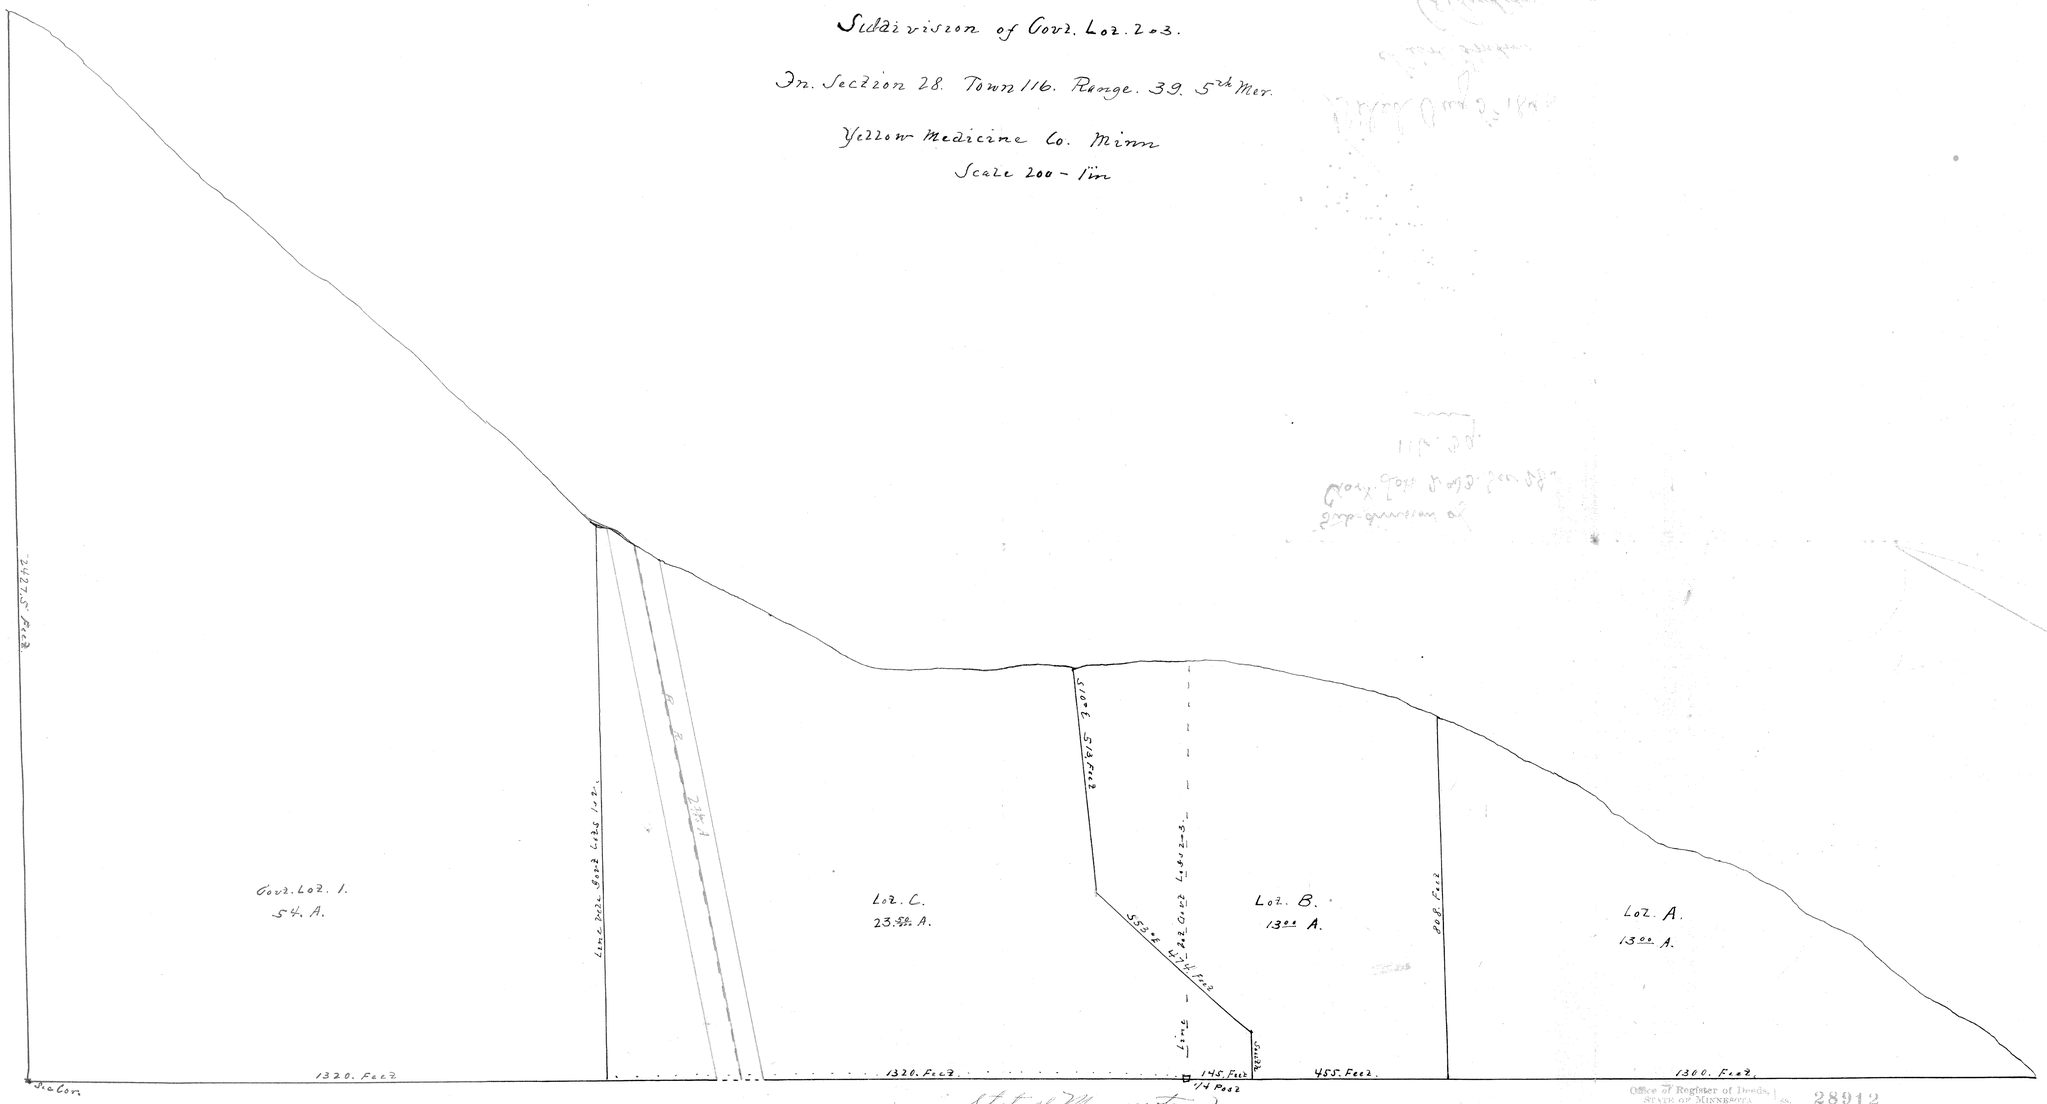

As the request of County Auditor Pinson I Surveyed and Platted into Lots. A. B & C. Government Lots 2 & 3. in Section 28. Town 116. Range 39. 5th Mer. Yellow Medicine County Minn. As shown on above Plat.

Granite Falls Aug 5th 1898.

John Norgaard
County Surveyor Yellow Medicine County Minn

State of Minnesota } ss.
County of Yellow Medicine }

I hereby certify that it was necessary I superintend and caused to be made as stated in the foregoing certificate the within plat as the Lots A subdivisions therein mentioned

Dated August 19/1898

Main Pinson
County Auditor
By F. L. King
Deputy.

Office of Register of Deeds,
STATE OF MINNESOTA } ss.
County of Yellow Medicine }

28912

I hereby certify that the within instrument was filed for record in my office on the 15th day of Nov A.D. 1898 at 11 o'clock P.M. and was duly recorded in Book A of Plats Page 75

Ed Carman
Register of Deeds,
By J. N. Dittenberg
Deputy.